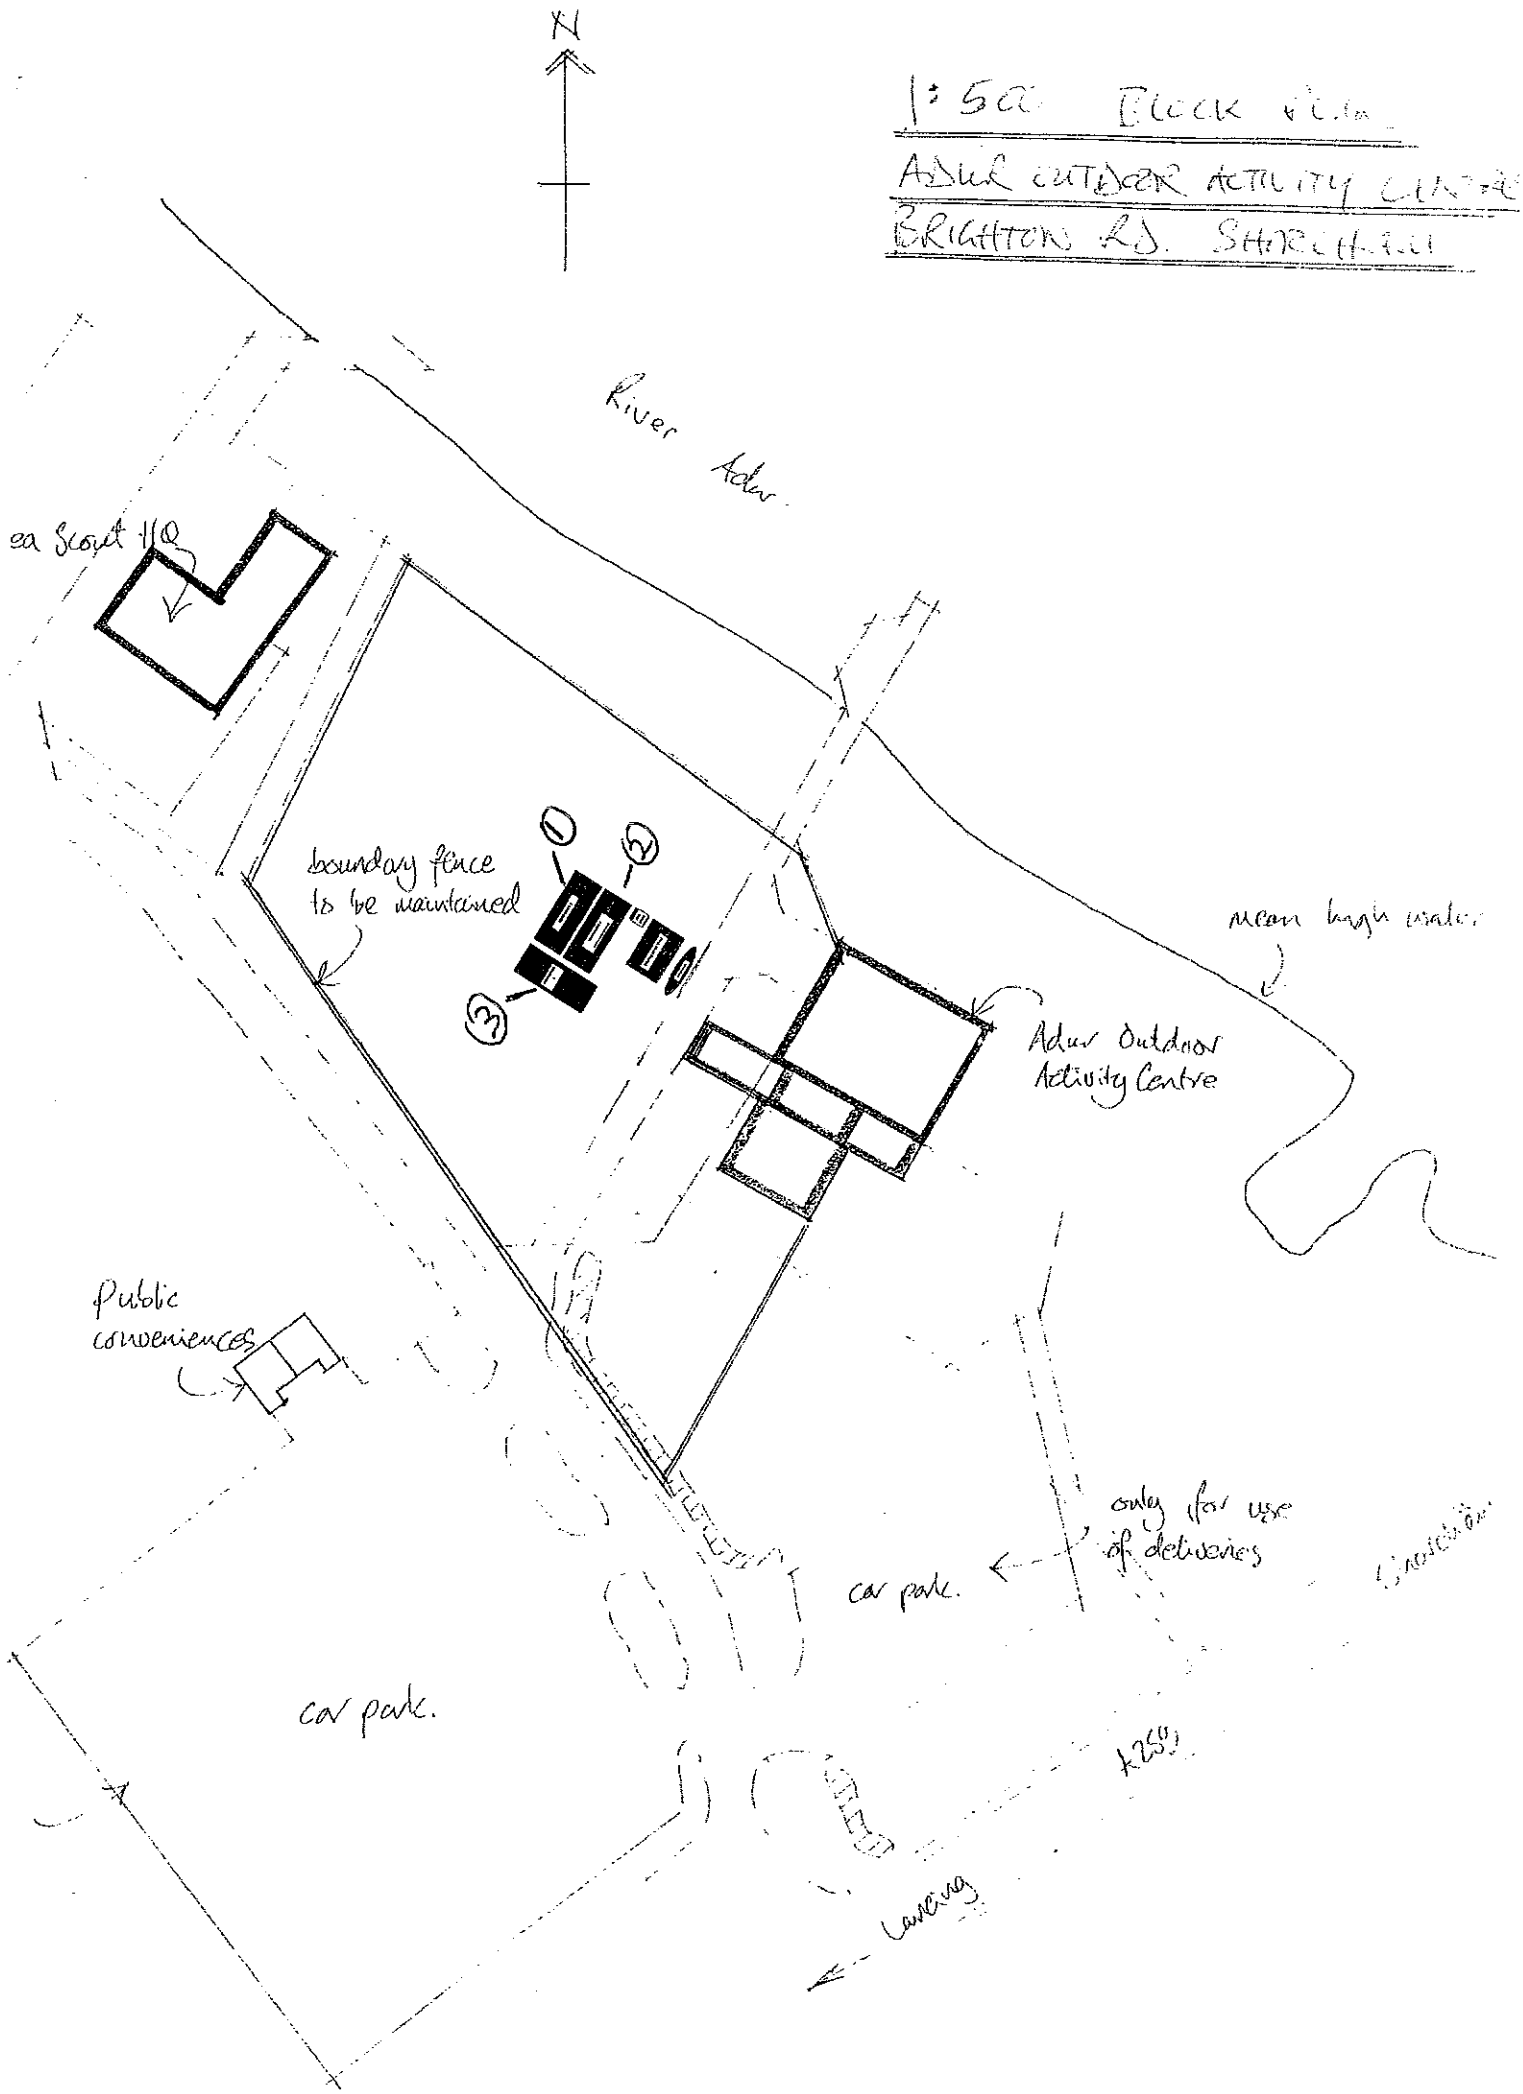
N
1:500 Block plan
ADUR OUTDOOR ACTIVITY CENTRE
BRIGHTON RD. SHOREHAM
River Adur
ea Scout H/Q
boundary fence to be maintained
1
2
3
mean high water
Adur Outdoor Activity Centre
Public conveniences
car park.
only for use of deliveries
car park.
A259
Lancing

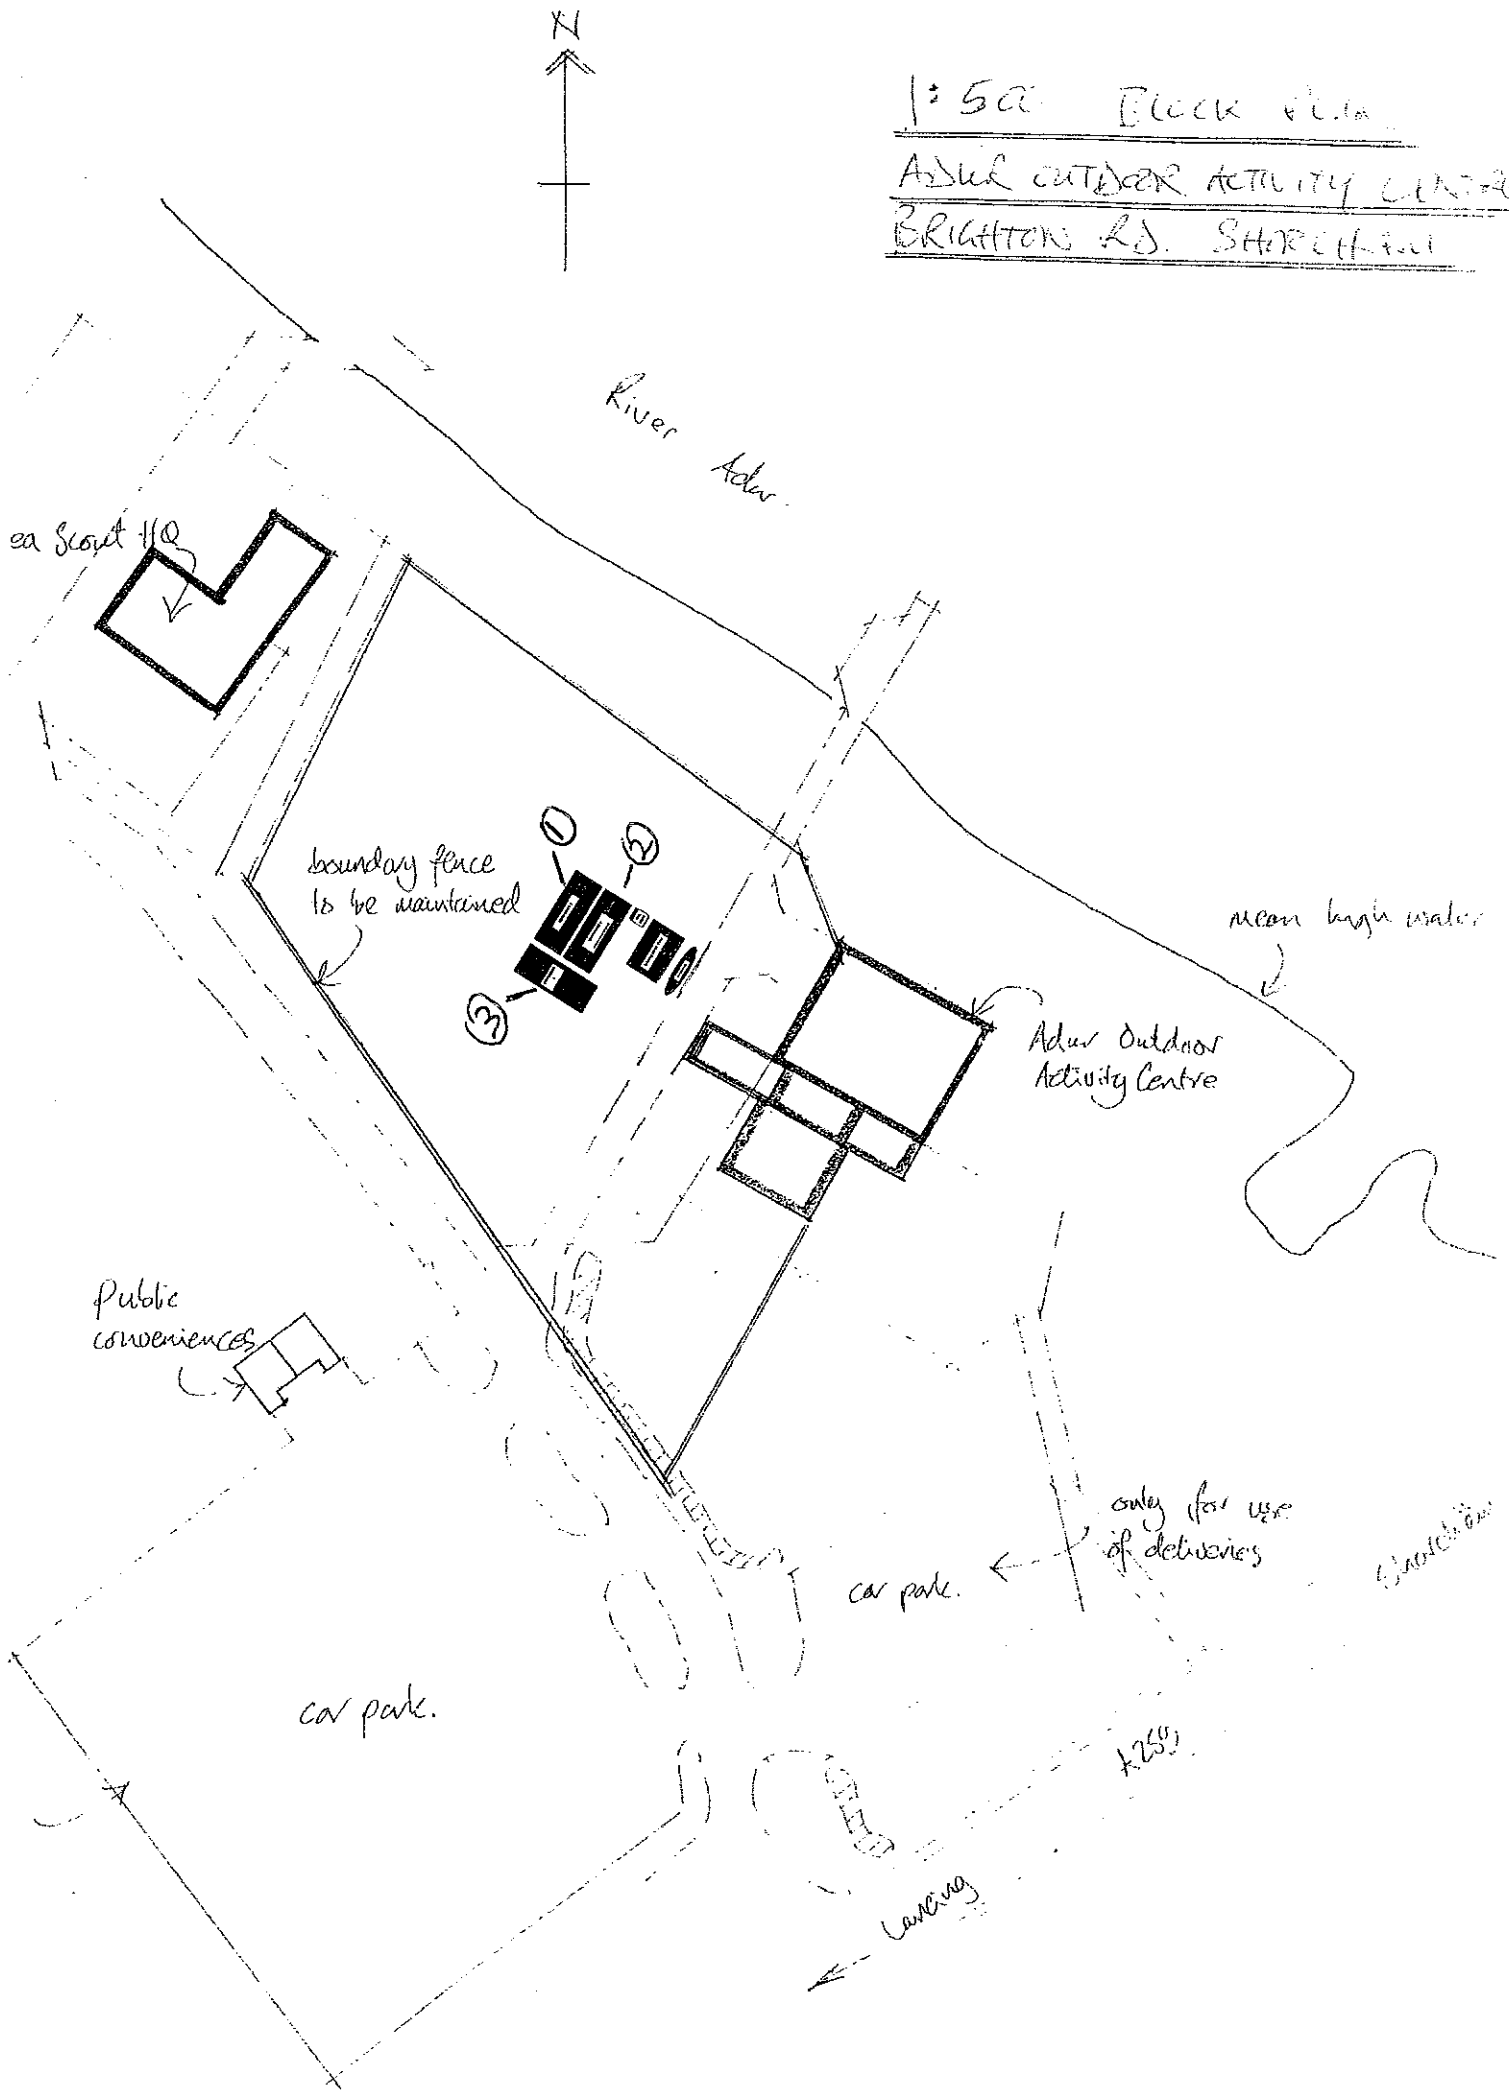
N
1:500 Block Plan
ADUR OUTDOOR ACTIVITY CENTRE
BRIGHTON RD. SHOREHAM
River Adur
ea Scout HQ
boundary fence to be maintained
1
2
3
mean high water
Adur Outdoor Activity Centre
Public conveniences
car park.
only for use of deliveries
car park.
Landing