North

Notes:

1. THE COPYRIGHT OF THIS DRAWING IS VESTED IN WARWICK LANE DEVELOPMENTS AND IT MAY NOT BE REPRODUCED IN WHOLE OR PART OR USED FOR THE MANUFACTURE OF ANY ARTICLE WITHOUT THE EXPRESS PERMISSION OF THE COPYRIGHT HOLDERS.

2. WORK TO FIGURED DIMENSIONS ONLY.

3. THIS DRAWING IS TO BE READ IN CONJUNCTION WITH ALL RELEVANT ARCHITECT'S, SERVICE ENGINEER'S AND WARWICK LANE DEVELOPMENTS DRAWINGS AND SPECIFICATIONS.

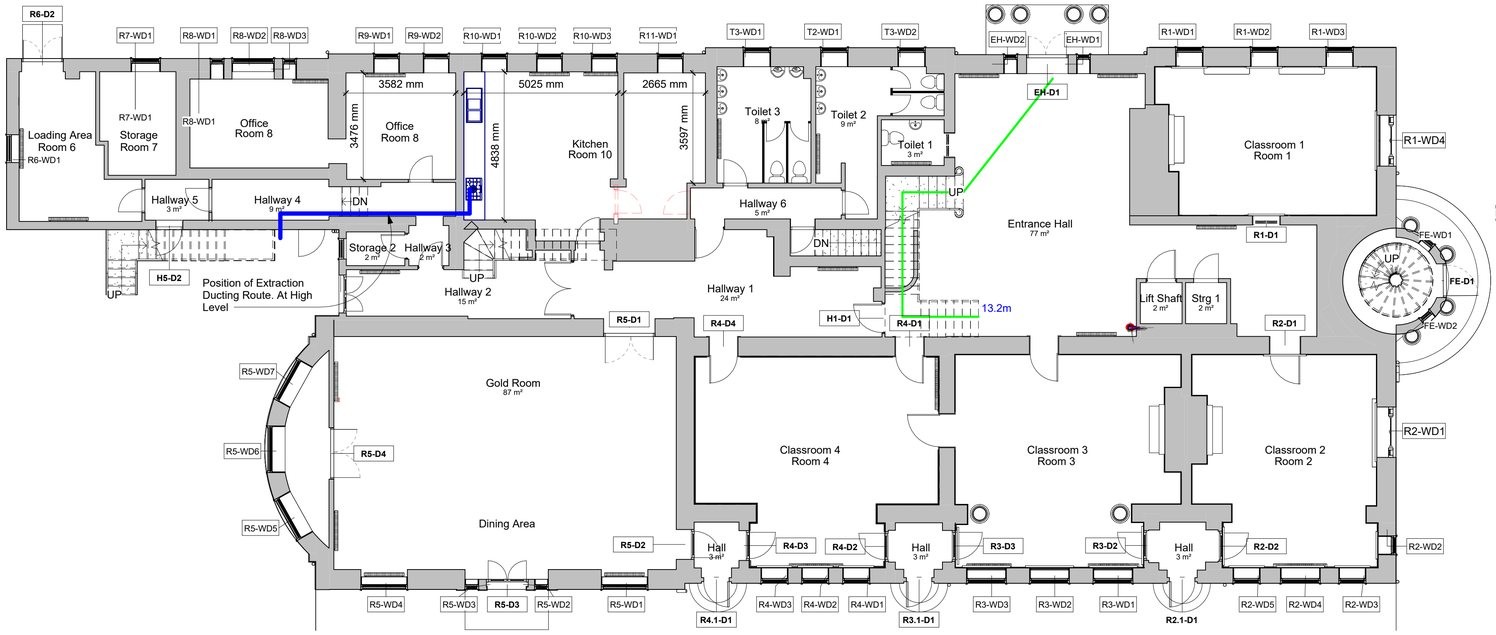

1 Ground Floor
1 : 100

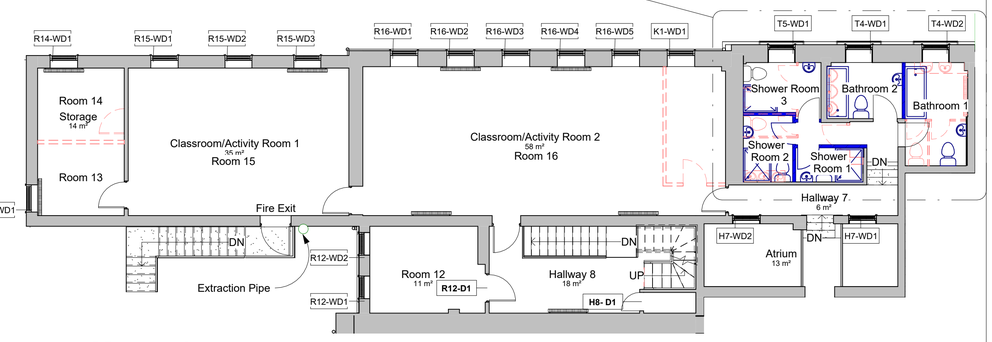

2 Mezzanine
1 : 100

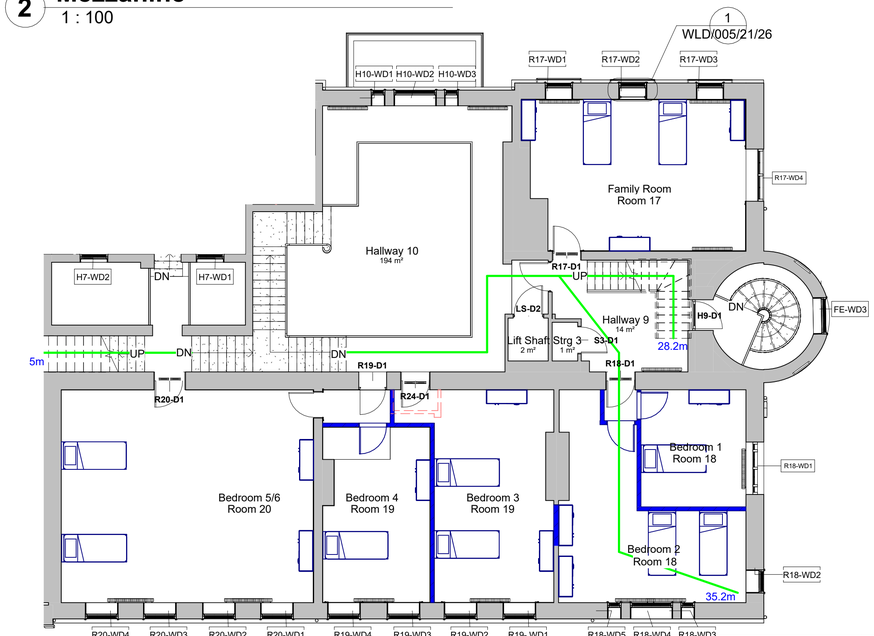

3 First Floor
1 : 100

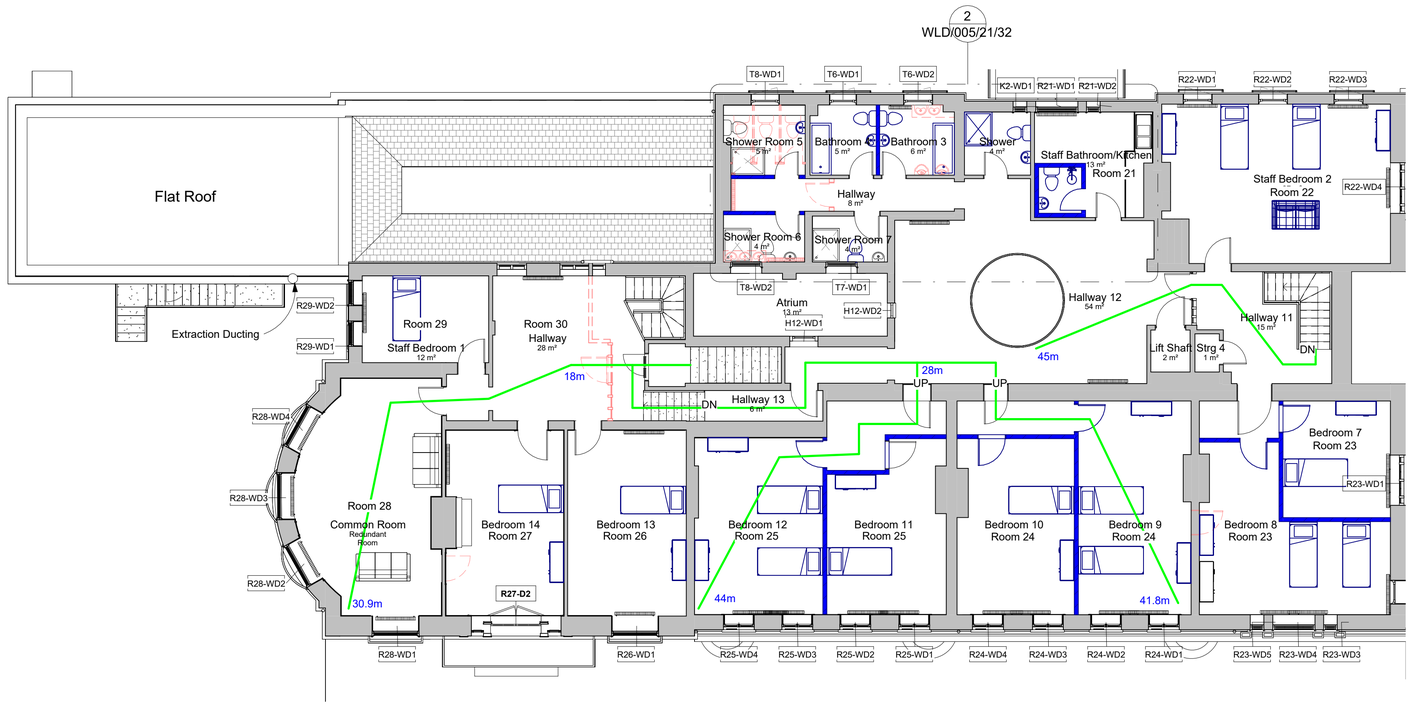

4 Second Floor
1 : 100

Wall Legend	
	Existing Walls
	Walls to be Removed
	Walls to be Added
0.0m	Trave Distance

All Travel Distance Meet under the Total Length being 45m

Wall Legend
1 : 50

0m 2m 4m 6m 8m 10m

VISUAL SCALE 1:100 @ A1

Revision Number	Revision Description	Issued by	Revision Date
Rev_E	Amendments to the Plans inline with the Latest Email 27/07/22	AP	28/07/22
Rev_D	Amendments to the Gates and Fencing	ARW	20/06/22
Rev_C	Removal of SJA Plan	EL	06/12/21
Rev_B	Amendments and further Infromation Provided	AP	01/11/21
Rev_A	Amendments to the Layout	AP	11/10/21

STATUS: PLANNING ISSUE

Warwick Lane. Developments Ltd
T 01903 233332 Ext 131 | DF 01903 206 908 | E acp@wld-group.co.uk
1 The Steyne, Worthing, West Sussex, BN11 3DS

CLIENT: Courtlands By The Sea, Courtlands, Parklands Avenue, Worthing BN12 4NG

SITE ADDRESS:

DRAWING: Change of Use

TITLE: Proposed Floor Plans

SCALE AT A1:	DATE:	DRAWN:	CHECKED:
As indicated	07/10/2021	UF	AP
PROJECT NO: Courtslands	DRAWING NO: WLD/005/21/21		REVISION: Rev_E