


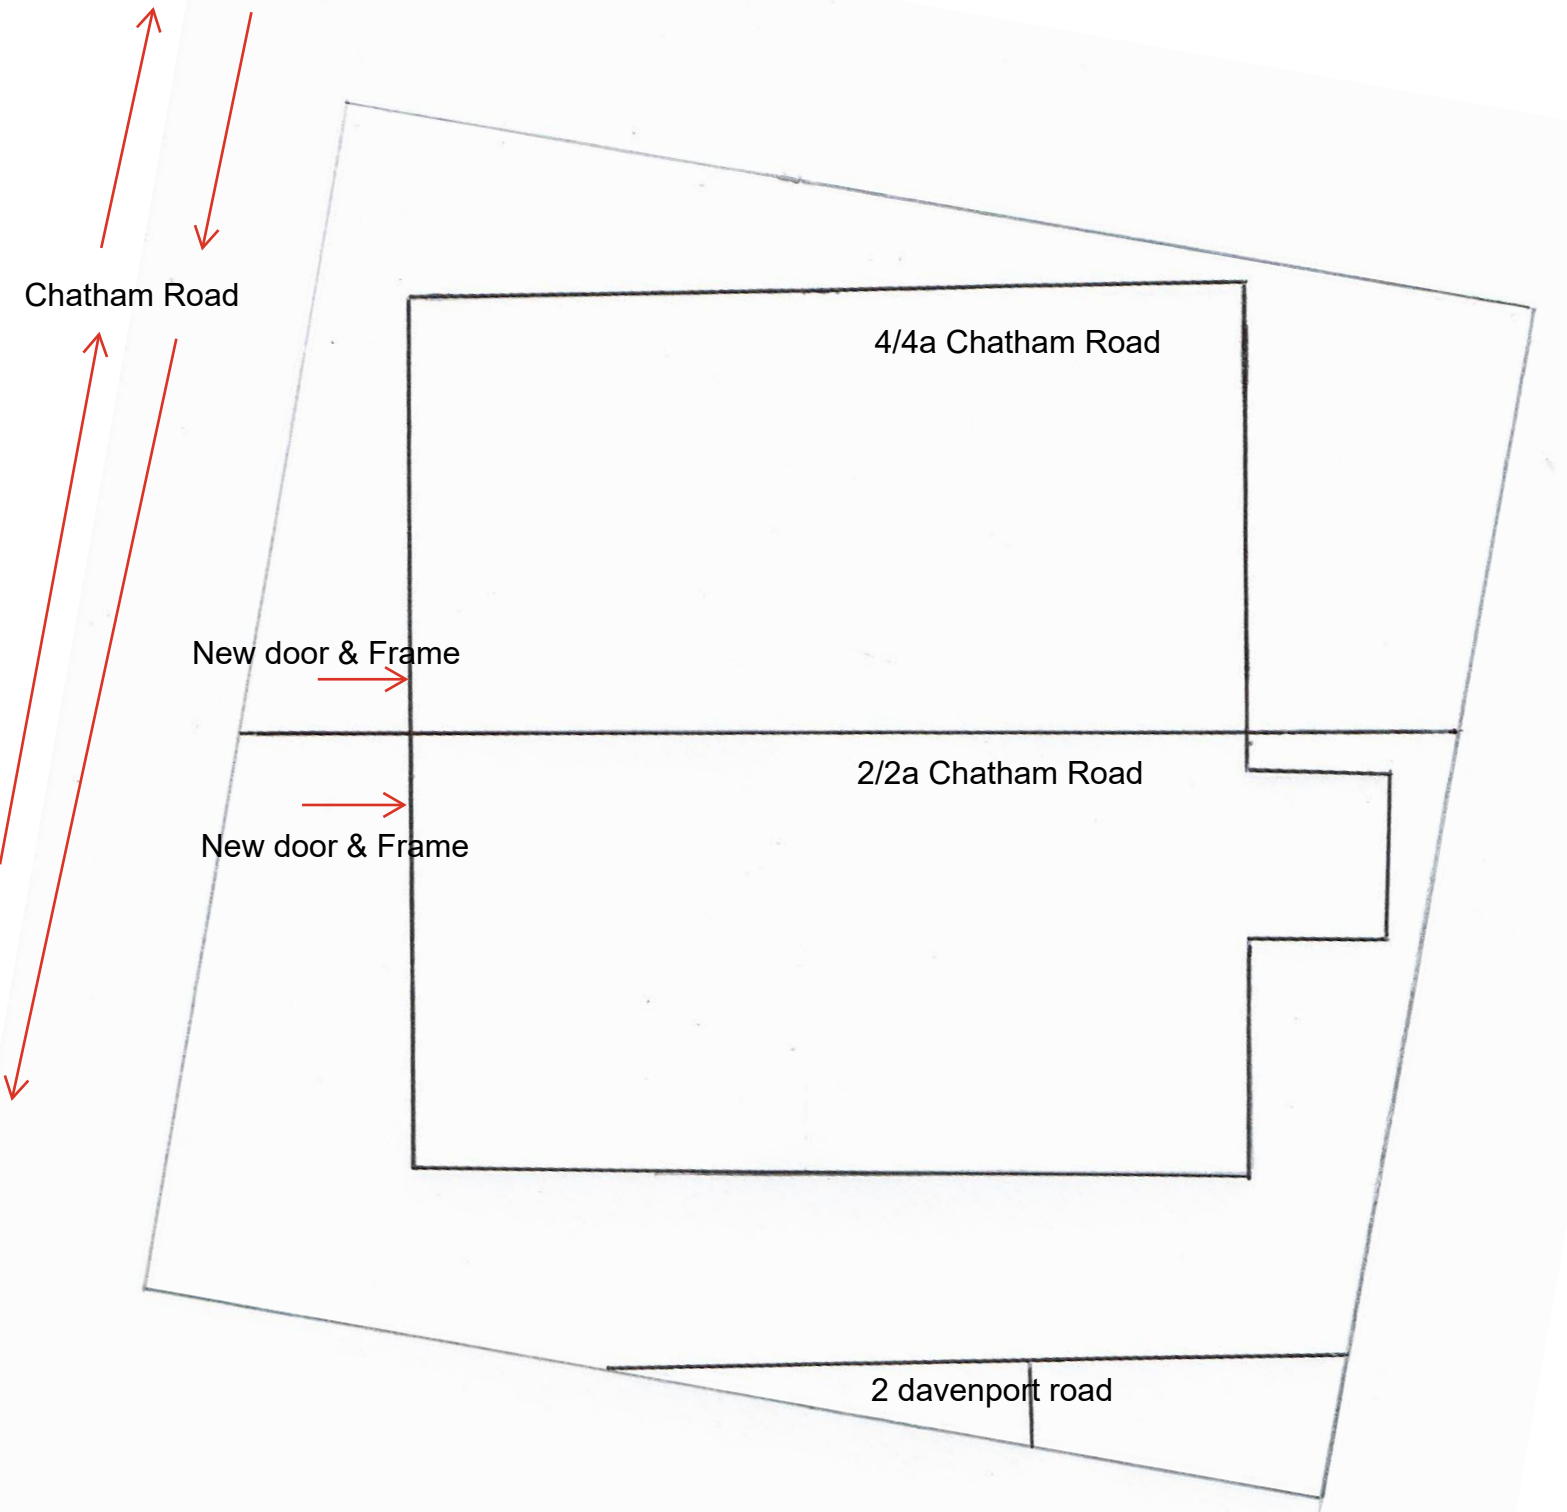

1:200 scale of 2/2a 4/4a Chatham road taken from planning map