6 Old Shoreham Road, BN43 5TA

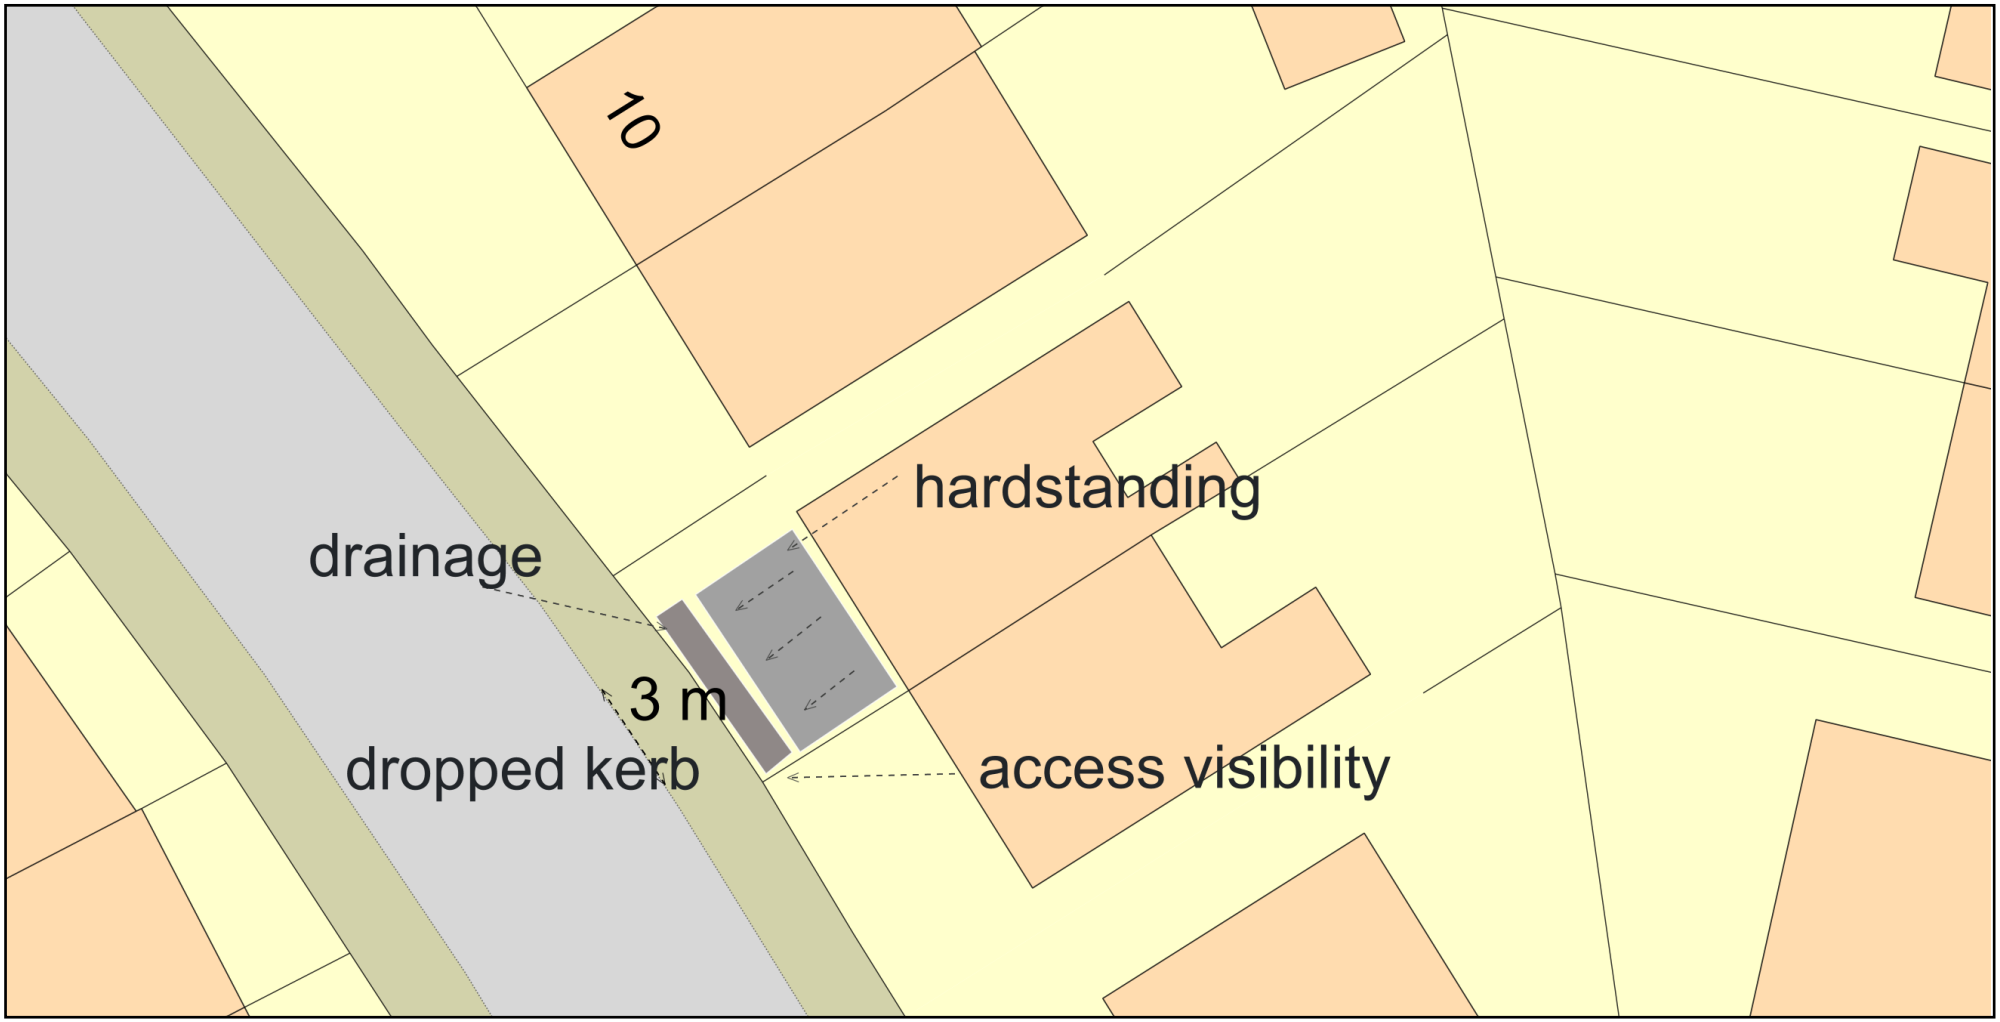

ReQuestaPlan

Plan Produced for: Adur District Council

Date Produced: 28 Apr 2022

Plan Reference Number: TQRQM22118003451343

Scale: 1:200 @ A4

© Crown copyright and database rights 2021 OS 100042766