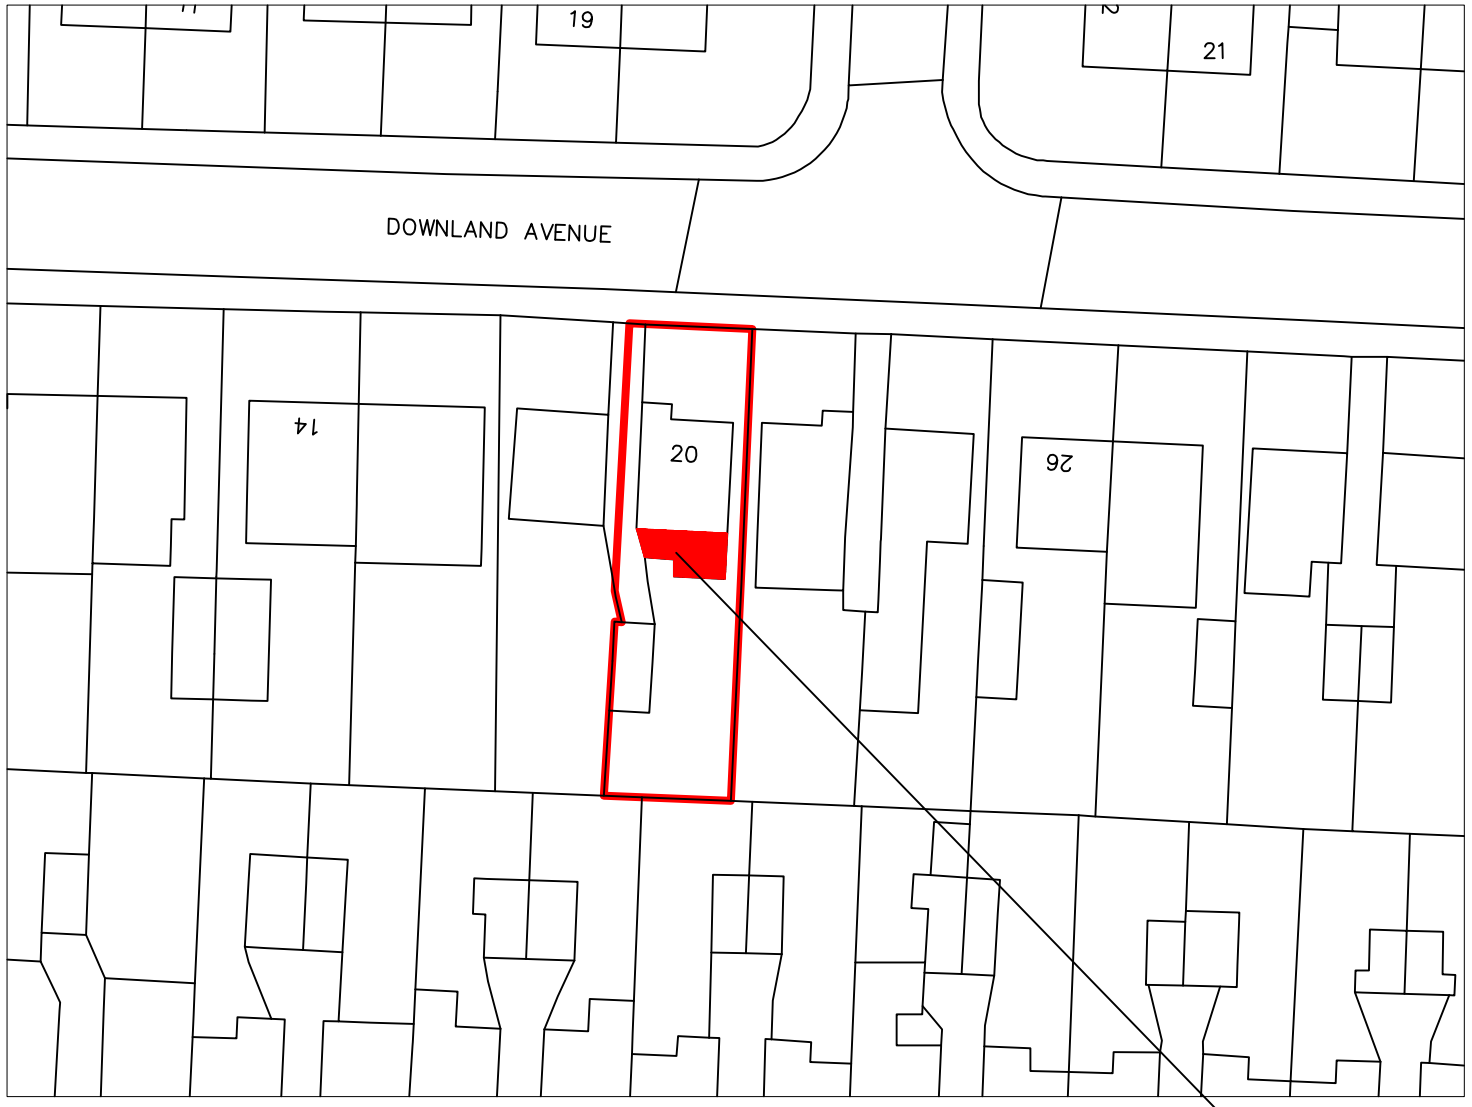

BLOCK PLAN 1:500

proposed works hatched red

10m 20m 30m 40m

1:500 Scale Bar

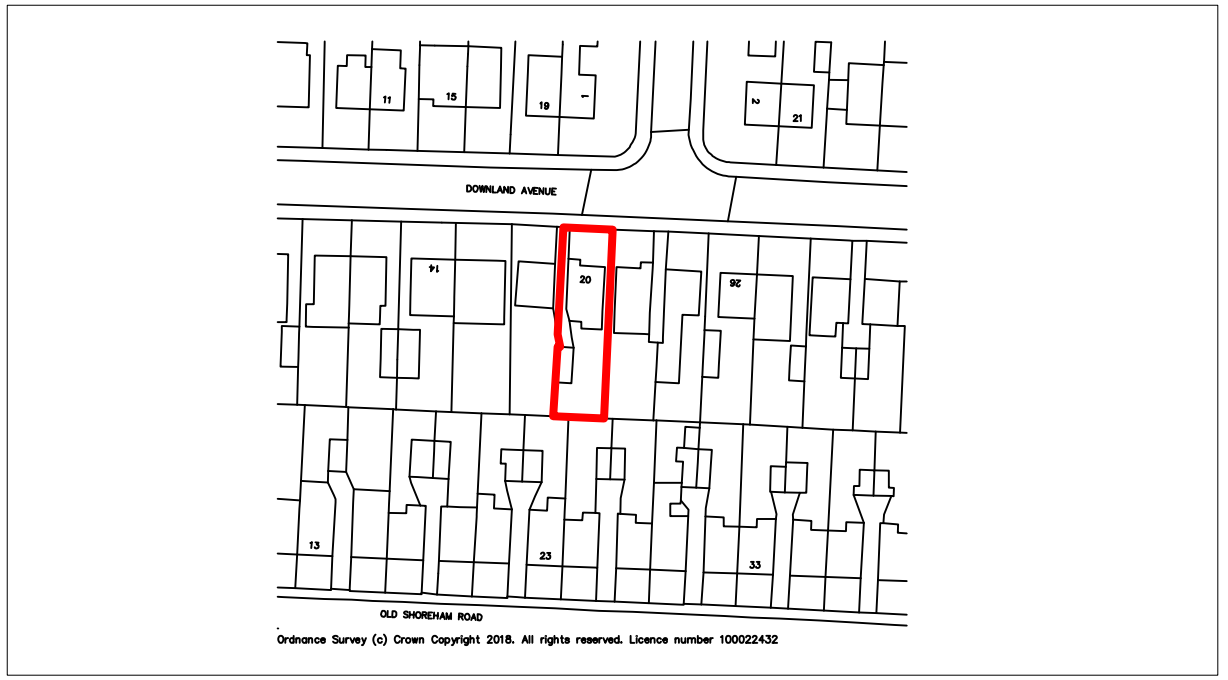

Ordnance Survey (c) Crown Copyright 2018. All rights reserved. Licence number 100022432

Location PLAN 1:1250

10m 20m 30m 40m 50m

1:1250 Scale Bar

Copyright of:

BJW Architectural & Planning Services
7 Erringham Rd
Shoreham By Sea
West Sussex
BN43 5NQ
01273 441009
07856899101
e-mail: benw@bjwarchitectural.co.uk
website: bjwarchitectural.co.uk

Project:
Proposed Works at:
20 Downland Ave, southwick

Title:
BLOCK & Location PLAN

Client:

Scale:
1:500, 1:1250 @ A3 paper size

Date: 1.2.2018

Drawn: BJW

Drg. No. 05

Rev'n

Note: All dimensions to be checked on site.