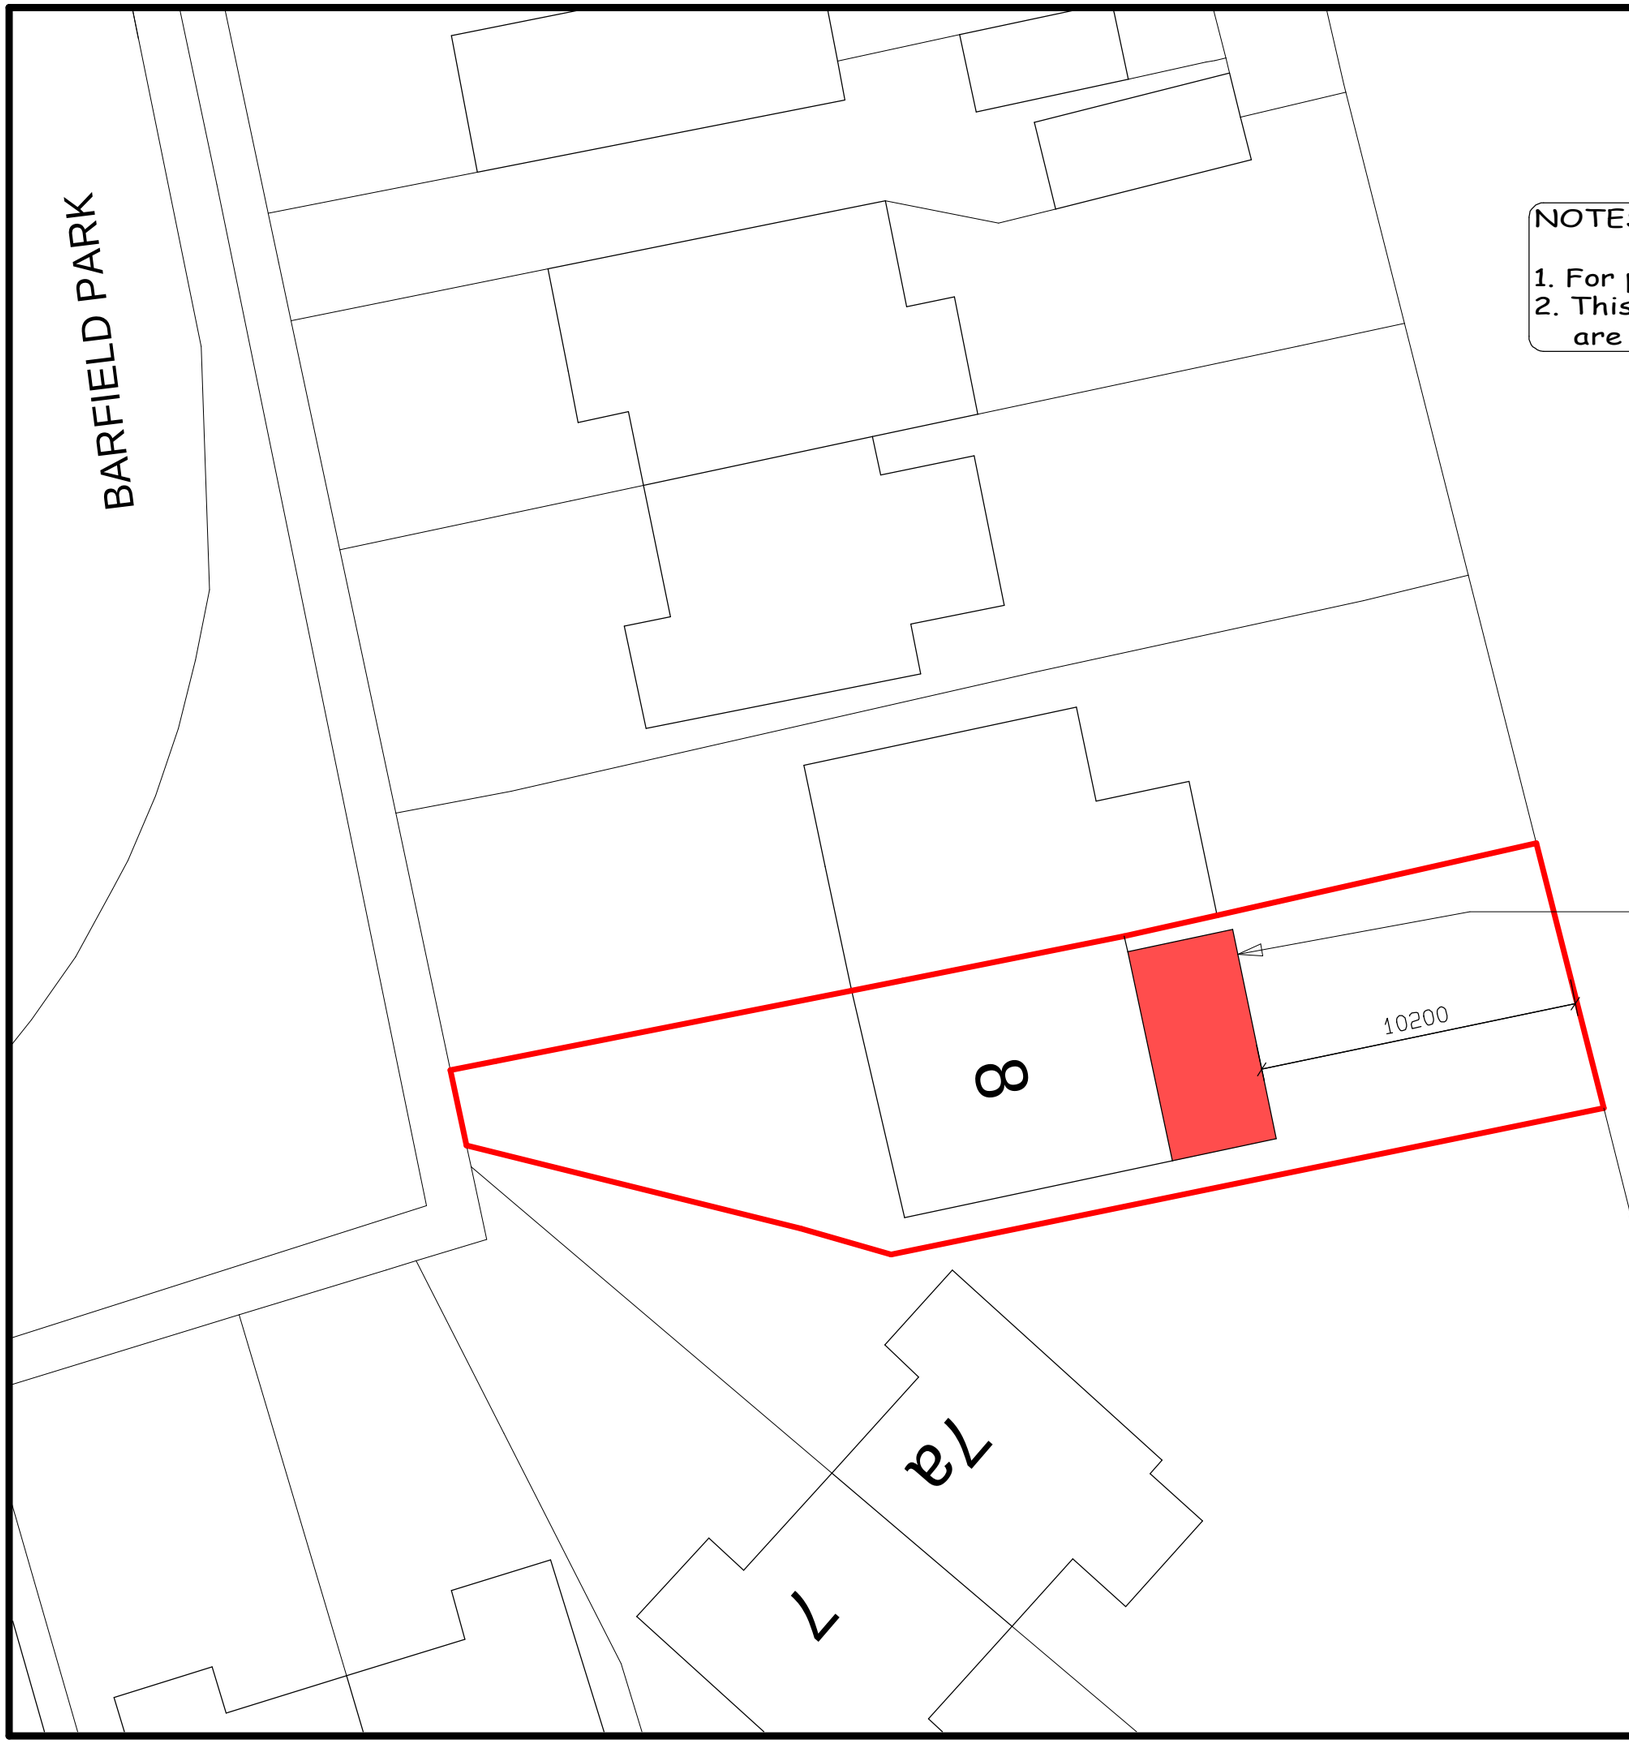

Metres 1 3 5 7 9
0 2 4 6 8 10
1:200

NOTES

1. For plans and elevations see drawing No. 1102/01.
2. This drawing is not to be scaled. All dimensions are to be checked on site.

N

Upton Design Consultancy Ltd
Chris Upton
8 Gladstone Road, Burgess Hill,
West Sussex, RH15 0QQ
01444 870095
e-mail: uptondesigns@btinternet.com
www.uptondesigns.co.uk

PROPOSED REPLACEMENT REAR EXTENSION AT 8 BARFIELD PARK LANCING

BLOCK PLAN

SCALE: 1:200 at A3	**DATE:** 06/03/20
DRAWING No. 1102/06	