Scale: 1:200 @ A3

Proposed Site Plan

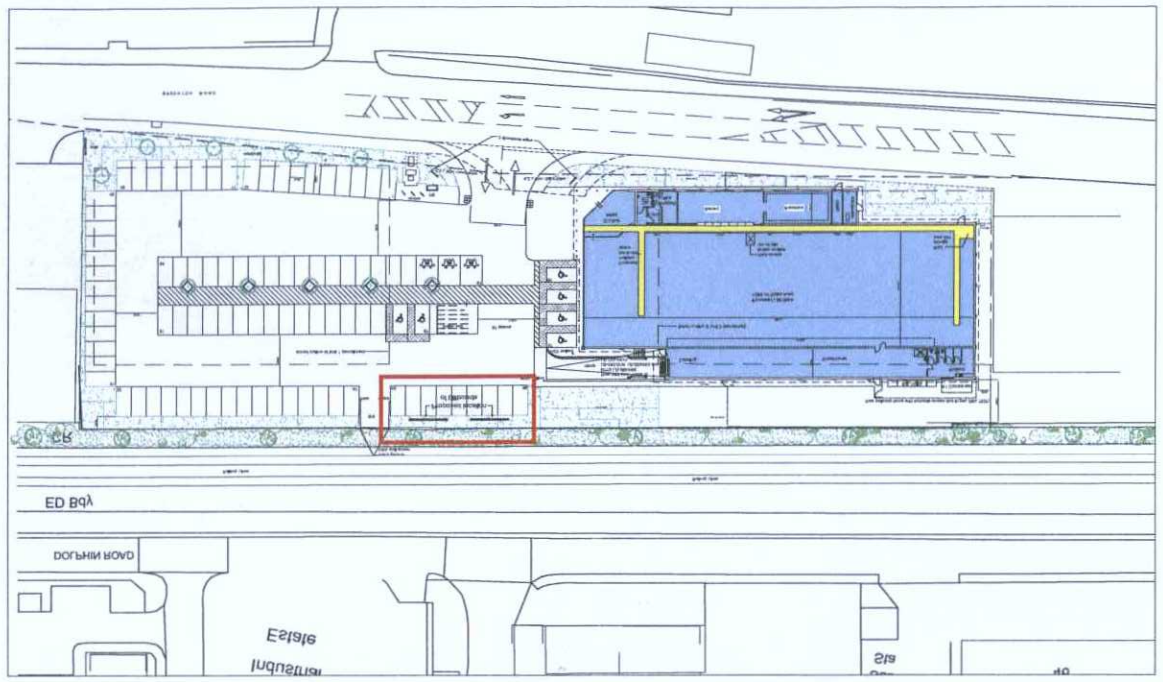

Location Plan

Scale: 1:1250 @ A3

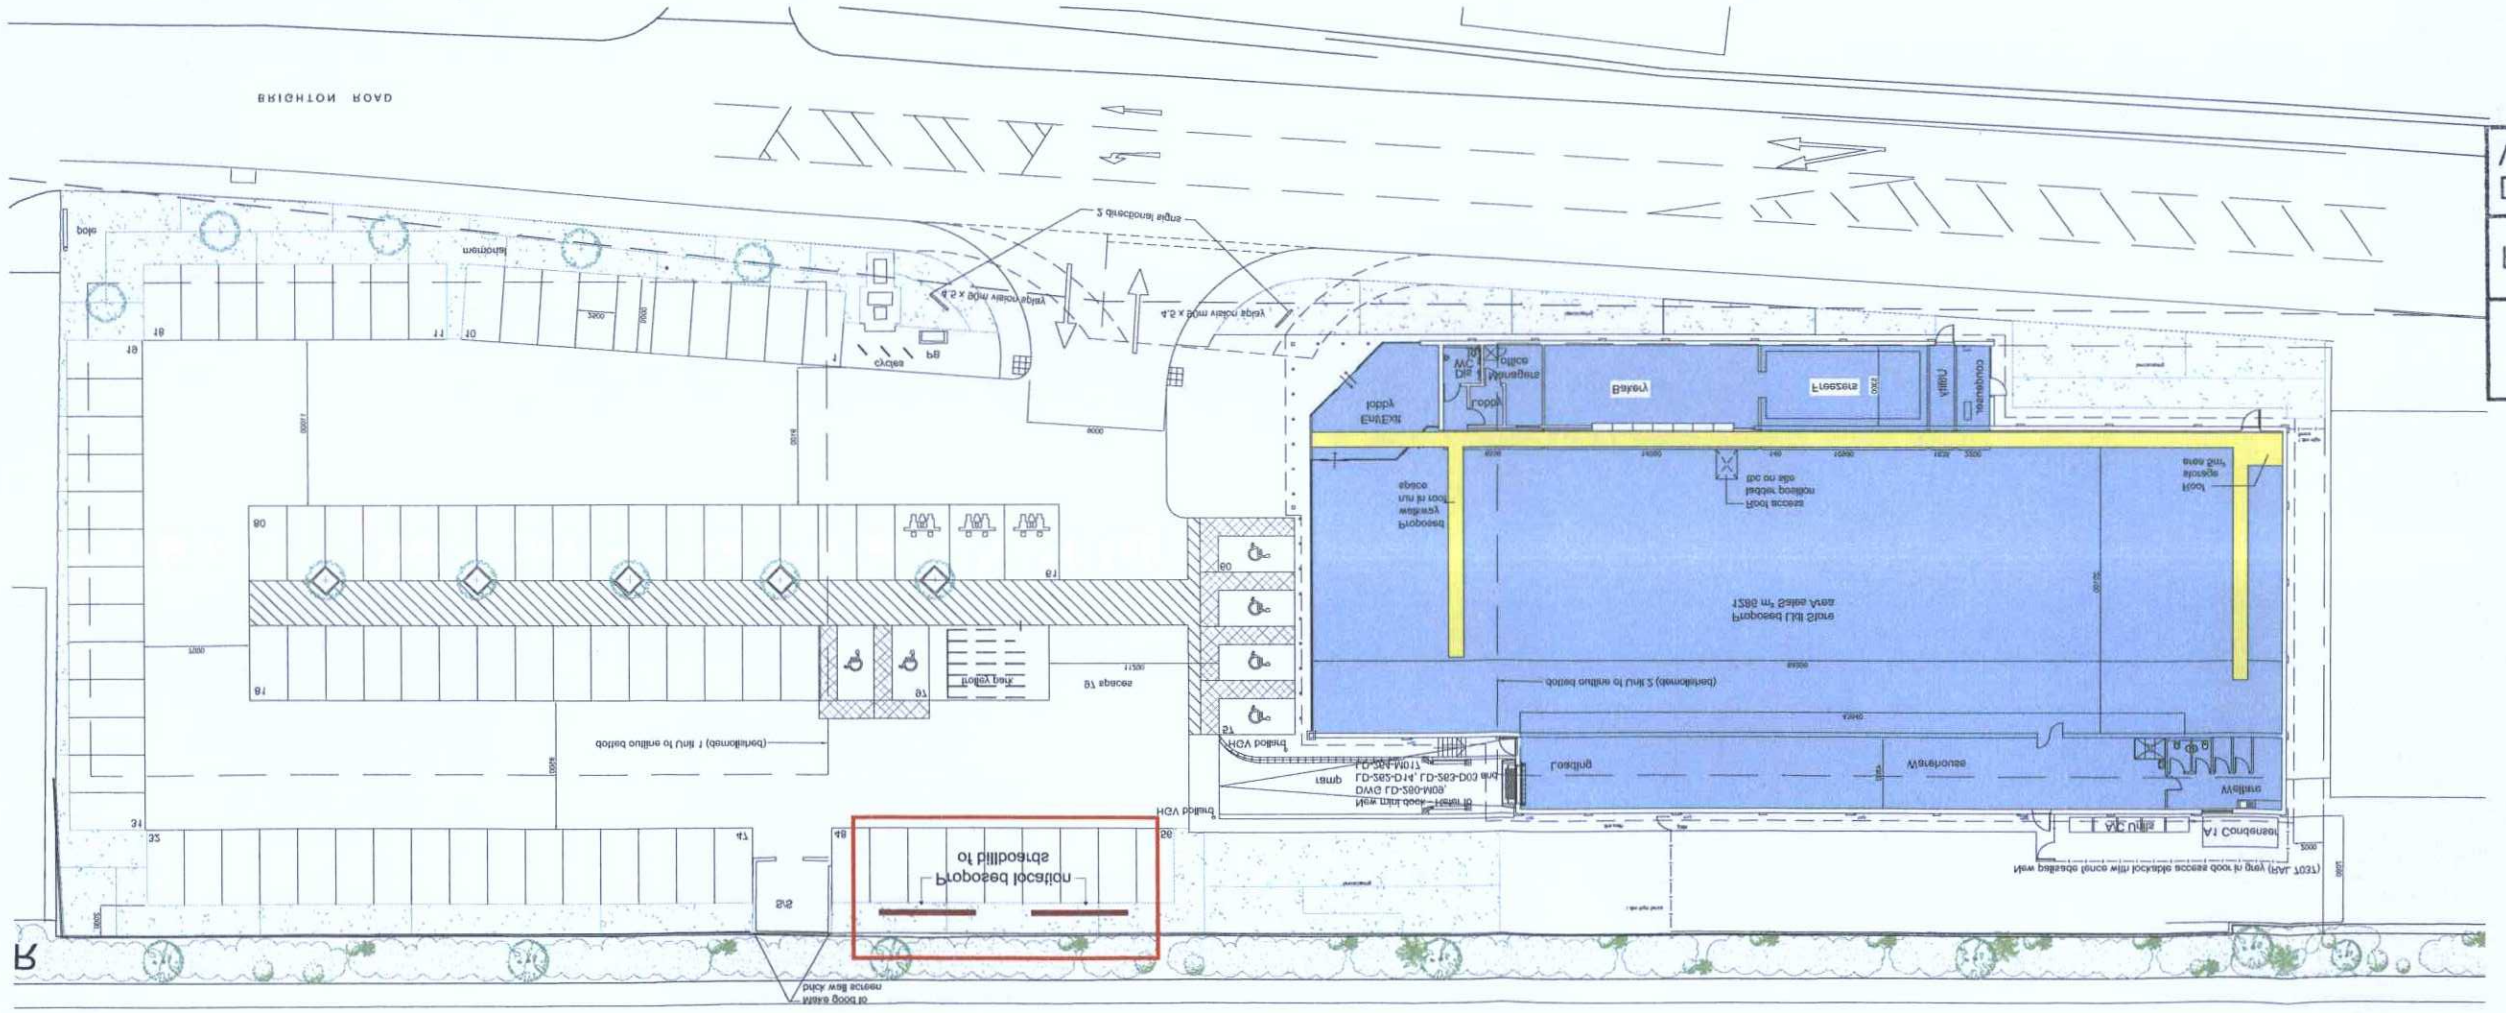

CAD REFERENCE: Shoreham\0_Architects_Drawings_Sketch\2338 SK100 Proposed Elliptorgt Plan rev B.dwg

JOB NO.:	2338	DRAWN BY:	WW
DATE:	10.07.12	SCALE:	1:200 @A3
DWG NO.:	SK 100	REV:	B

polvestress architects
Independent owner of above Ltd no. 582 1883 (Entered in Wales)
Tel: 029 2022 8800 Fax: 029 2039 8585
www.polvestress.co.uk
Cardiff CF10 3AT
Greyfriars Road,
4th Floor, Greyfriars House

DRAWING TITLE:

PROPOSED SITE PLAN

PROJECT:

PROPOSED LIDL STORE AT
MALT HOUSE ESTATE
BRIGHTON ROAD
SHOREHAM -BY-SEA

01. PRELIMINARY

OTHER:

01. PRELIMINARY	03. FOR COMMENT	03. FOR APPROVAL

01. DESIGN

DRAWING STATUS:

03. PLANNING	06. TENDER	08. RIBA
05. DESIGN COORDINATION	07. BUILDING REGULATIONS	08. RIBA CONSTRUCTION
01. DESIGN	04. PRODUCTION INFORMATION	01. CONSTRUCTION

THIS DRAWING IS COPYRIGHT.
FOR INSTRUCTIONS.
IN CASE OF DOUBT OR DISCREPANCIES PLEASE REFER TO ARCHITECT

REV	DATE	DESCRIPTION	BY
A	14.07.12	Brought forwards flue amended to show 25 solid line	WW
B	07.08.12	Red dashed line amended to show 25 solid line	WW

PLANNING SERVICES
ADUR & WORTHING

PLAN	AWDM/1122/12
DATE VALID	10 AUG 2012

Client logo