



EXISTING

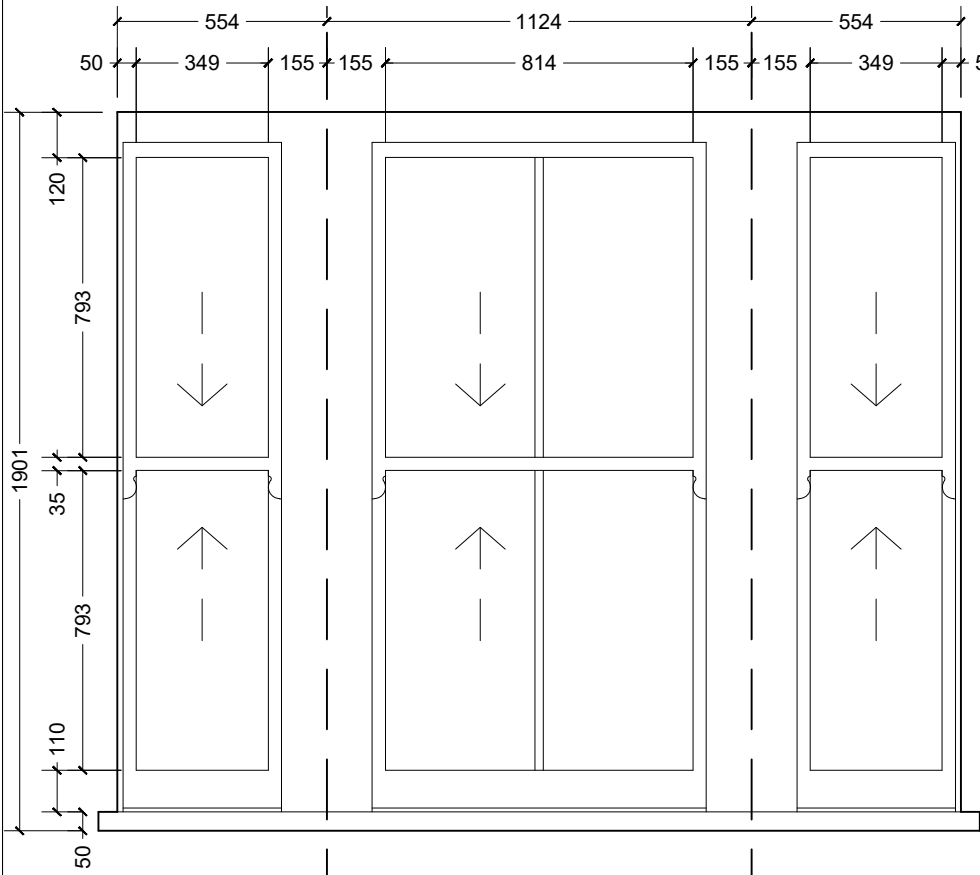


W1 - Kitchen

White painted timber frame
White painted timber sill
Single glazed

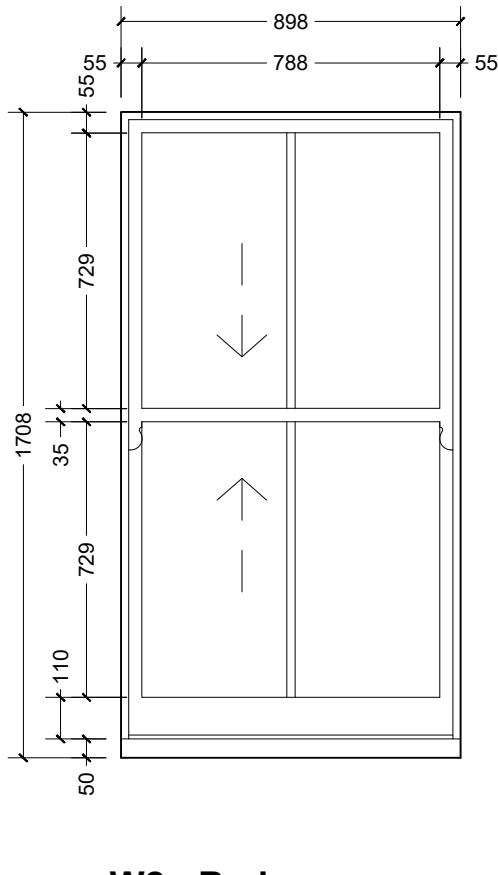


W2 - Bedroom

White painted timber frame
White painted timber sill
Single glazed

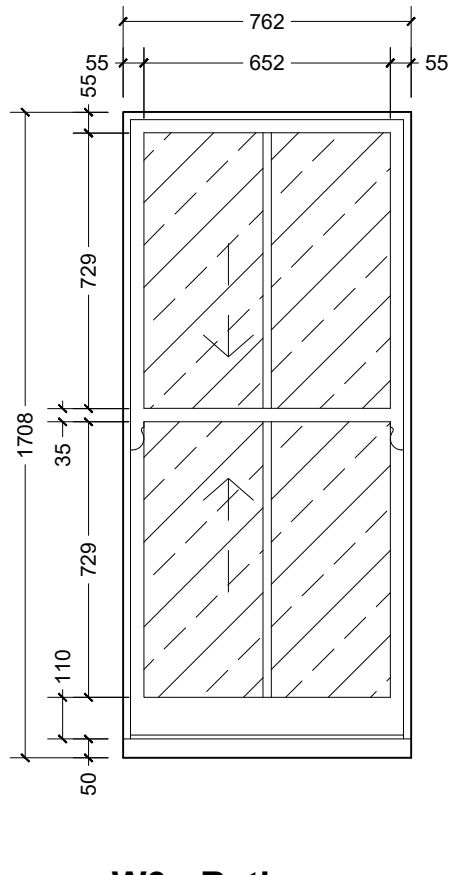


W3 - Bathroom

White painted timber frame
White painted timber sill
Single glazed
Obscure glazed

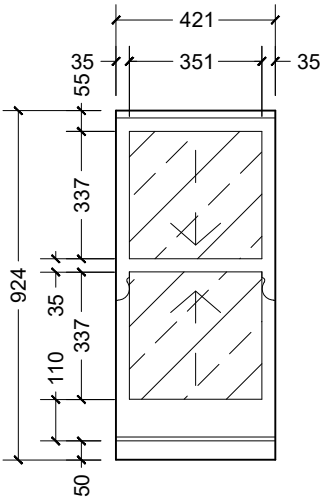


W4 - Bath.

White painted timber frame
White painted timber sill
Single glazed
Obscure glazed

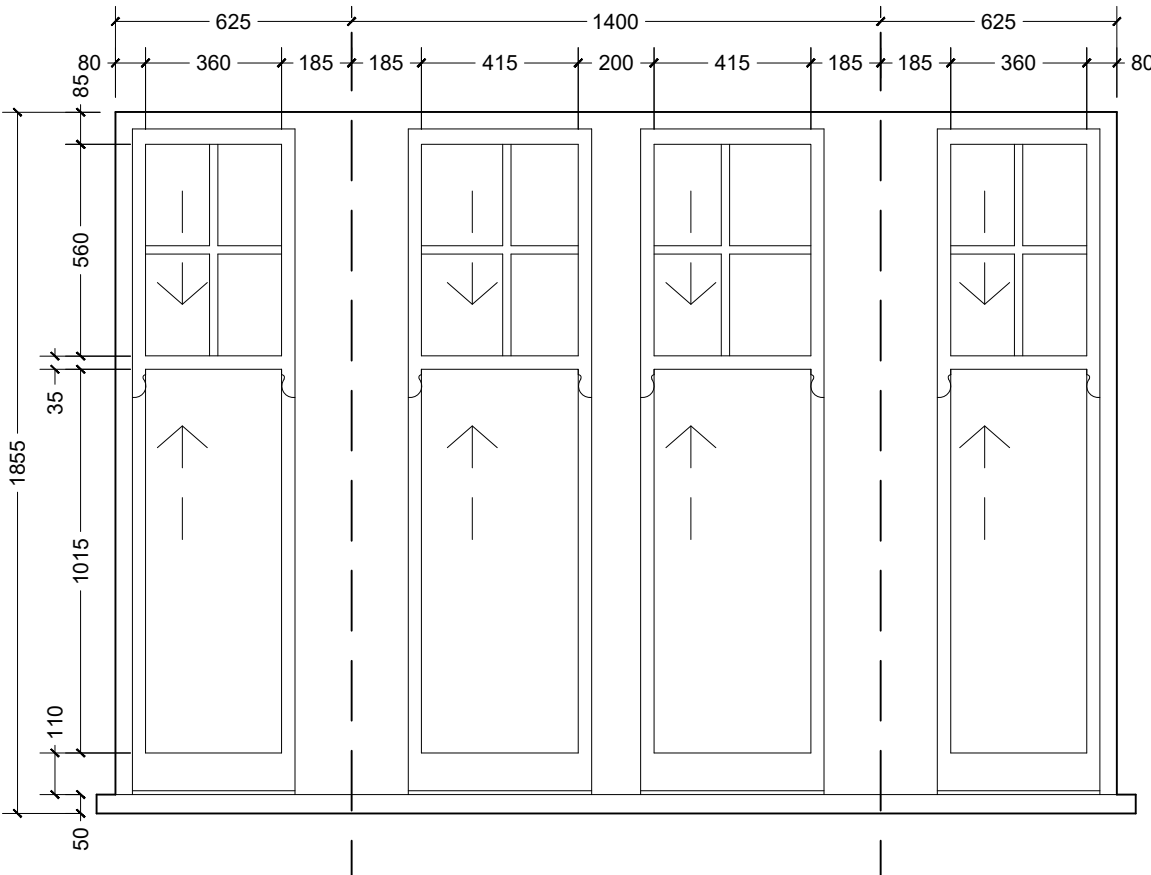


W5 - Bedroom

White painted timber frame
White painted timber sill
Single glazed

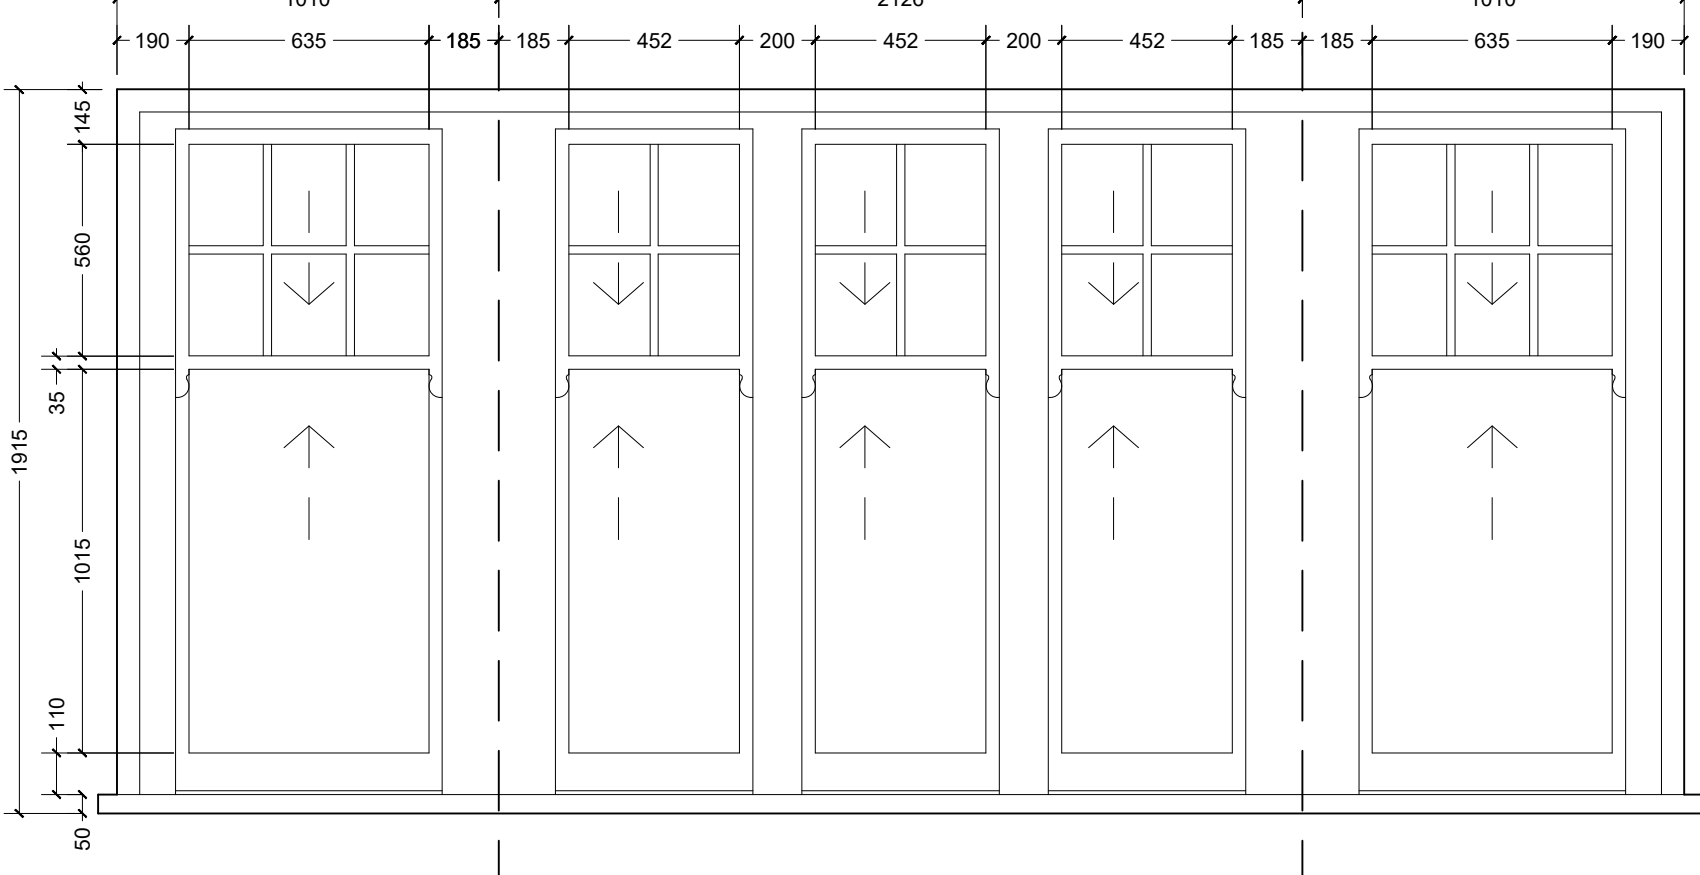

W6 - Lounge


White painted timber frame
White painted timber sill
Single glazed

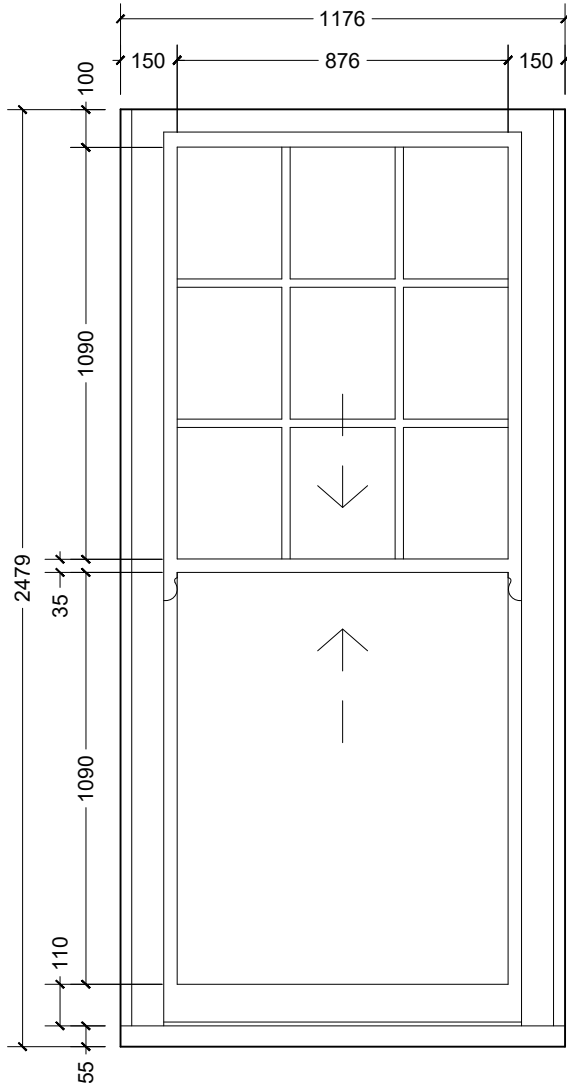

W7 - Lounge


White painted timber frame
White painted timber sill
Single glazed

PROPOSED

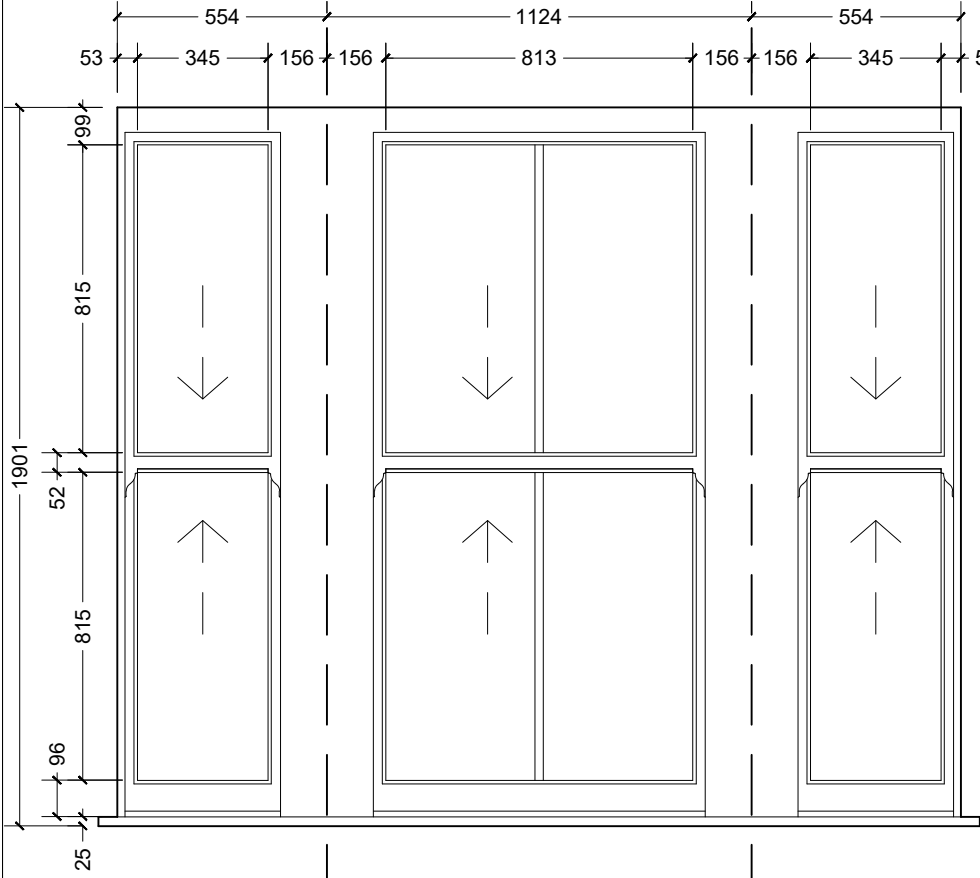


W1 - Kitchen

White uPVC frame
White uPVC sill
Double glazed

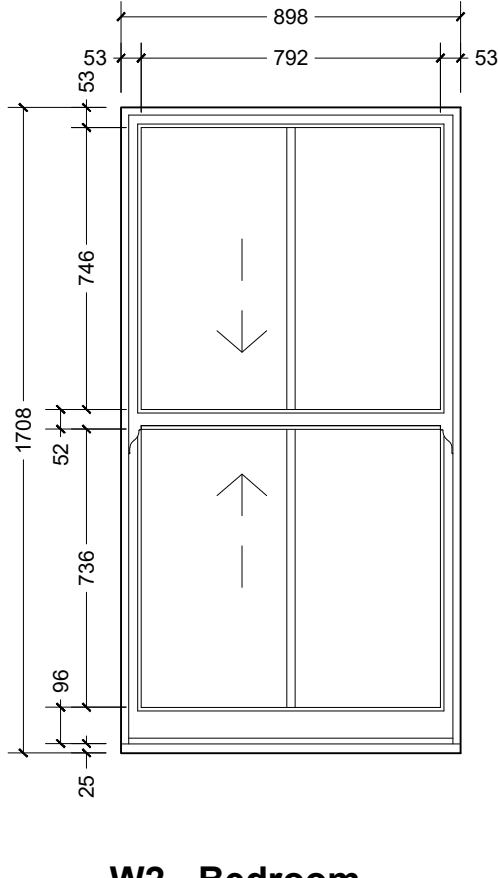


W2 - Bedroom

White uPVC frame
White uPVC sill
Double glazed

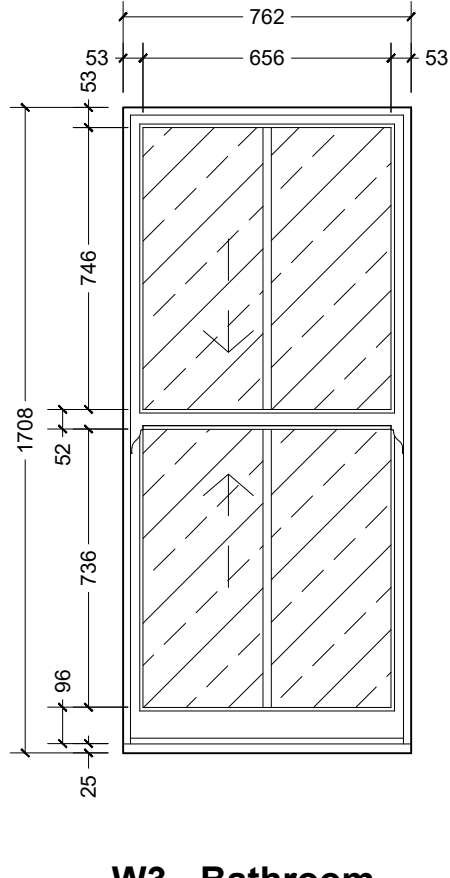


W3 - Bathroom

White uPVC frame
White uPVC sill
Double glazed
Obscure glazed

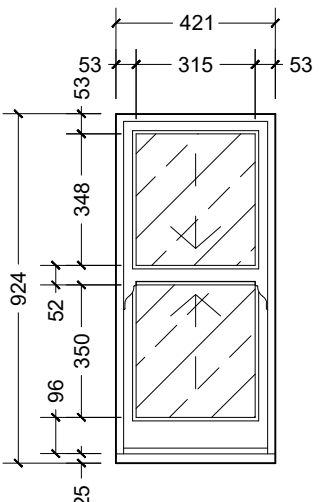


W4 - Bath.

White uPVC frame
White uPVC sill
Double glazed
Obscure glazed

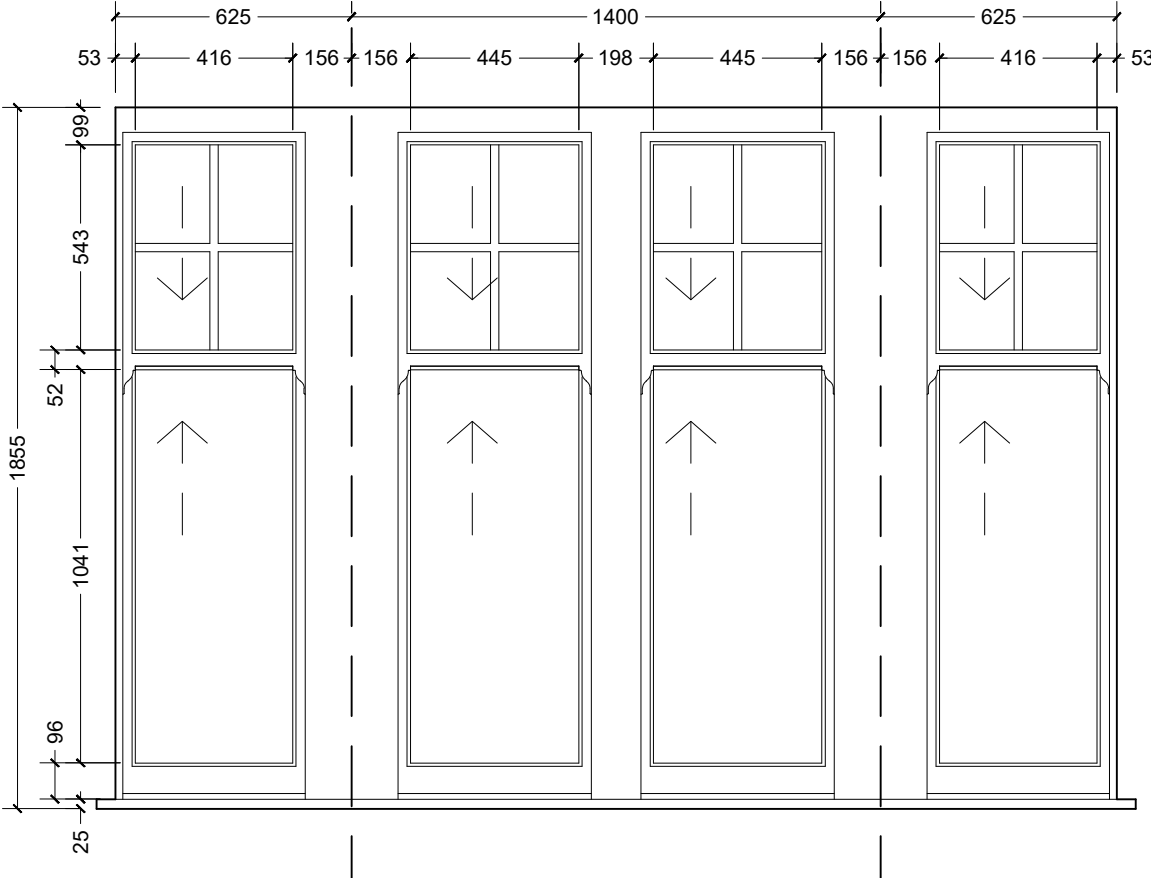


W5 - Bedroom

White uPVC frame
White uPVC sill
Double glazed

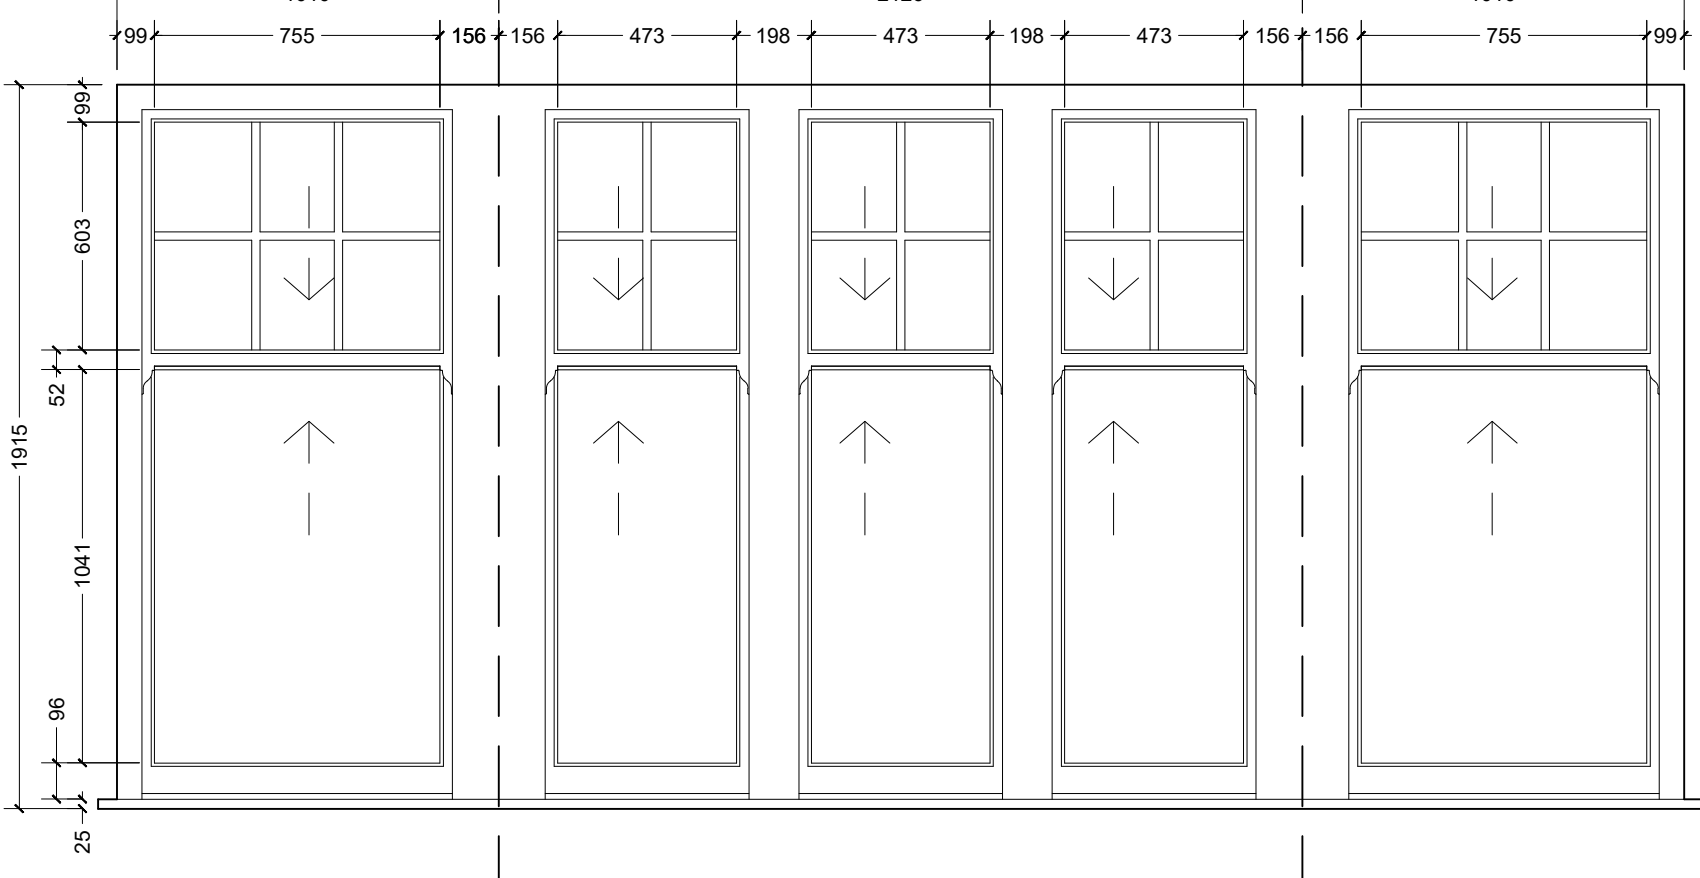

W6 - Lounge

White uPVC frame
White uPVC sill
Double glazed

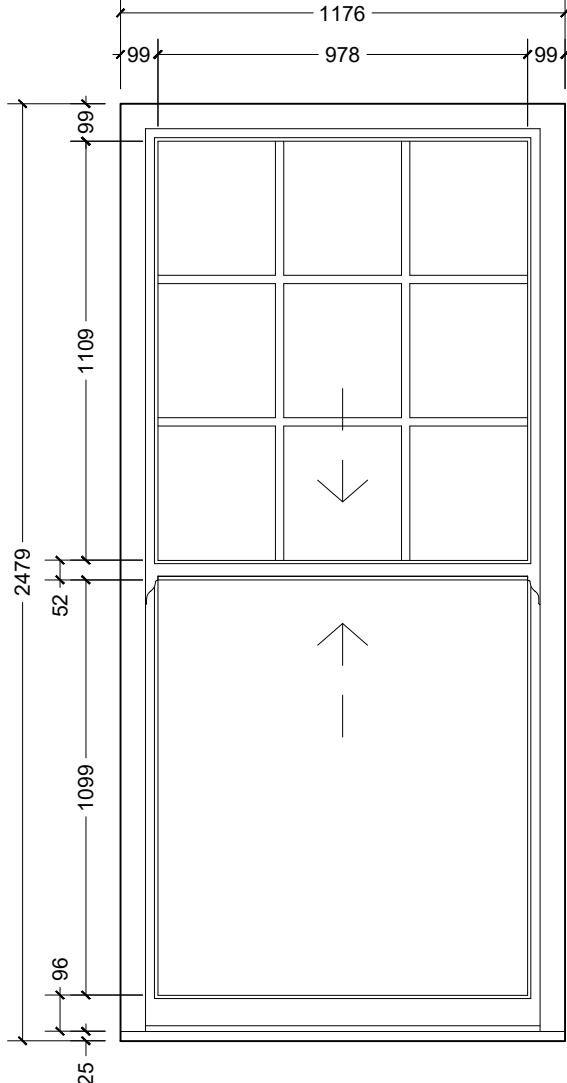

W7 - Lounge

White uPVC frame
White uPVC sill
Double glazed



Rev:	Description:	Date:
HORIZON DESIGN ARCHITECTURAL TECHNOLOGY Horizon Design Limited 4 High View Worthing BN13 3DQ 01903 205668 www.horizon-design.co.uk		
Client:		
Pavilion Glass		
Project:		
Replacement Glazing: 16b Bath Road Worthing West Sussex BN11 3NU		
Drawing title:		
Detail Elevations / Photos		
Scale:		
1:20 @ A1		
Date:	Drawn:	
12.05.26	KWF	
Drawing number:	Revision:	
3278-01	-	