



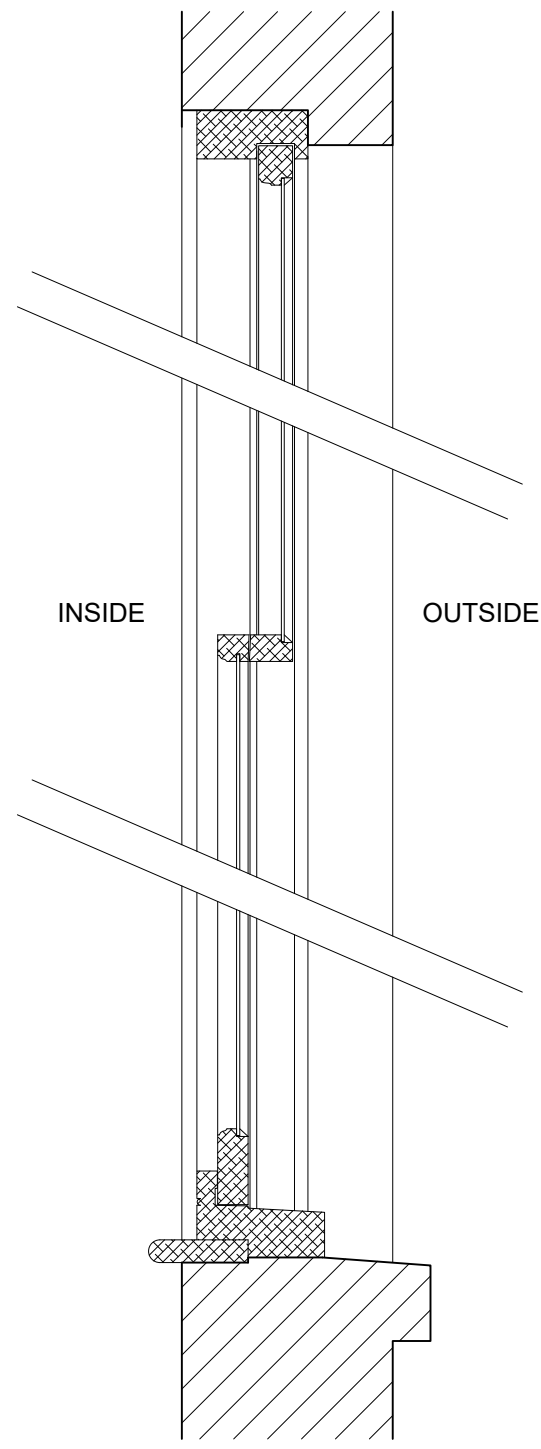

**Typical Vertical Sliding Sash Window
- EXISTING**

White timber frame
Single glazed

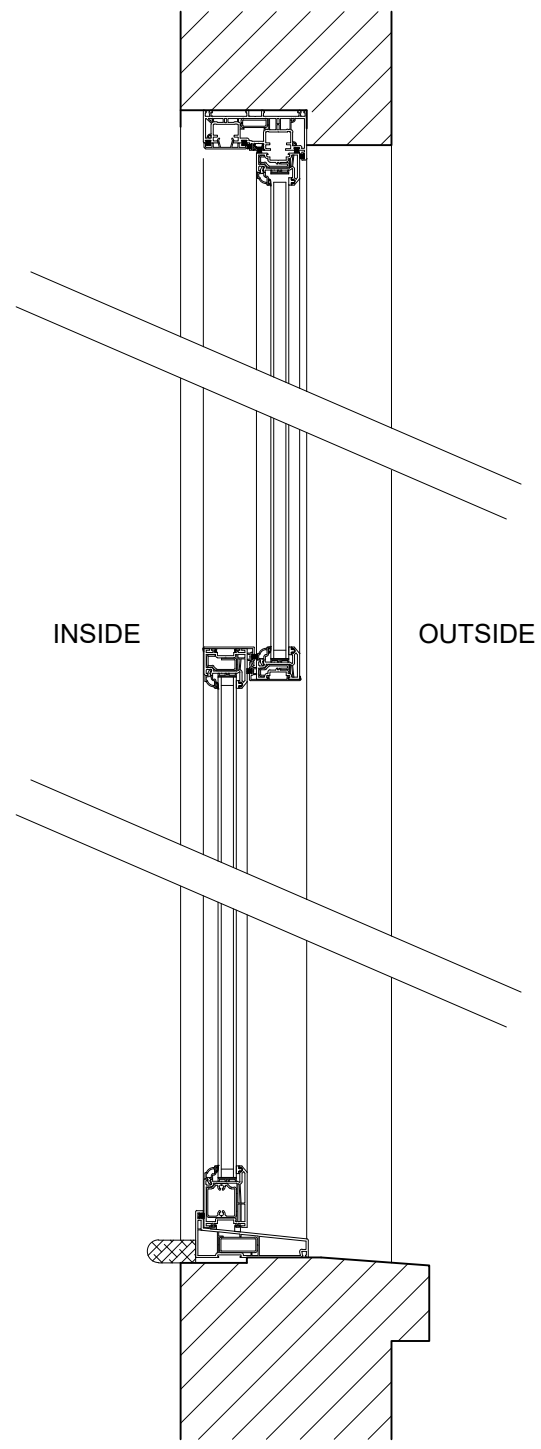

**Typical Vertical Sliding Sash Window
- PROPOSED**

White uPVC frame
Double glazed

A	Scale bar added.	19.05.26
Rev.	Description:	Date:



HORIZON DESIGN
ARCHITECTURAL TECHNOLOGY

Horizon Design Limited
4 High View
Worthing BN13 3DQ
01903 205868
info@horizon-design.co.uk www.horizon-design.co.uk

Client:
Pavilion Glass

Project:
Replacement Glazing to:
16b Bath Road
Worthing
West Sussex
BN11 3NU

Drawing title:
Existing & Proposed Sections.

Scale:
1:10 @ A3

Date: 12.05.26	Drawn: KWF
-------------------	---------------

Drawing number: 3278-02	Revision: A
----------------------------	----------------