


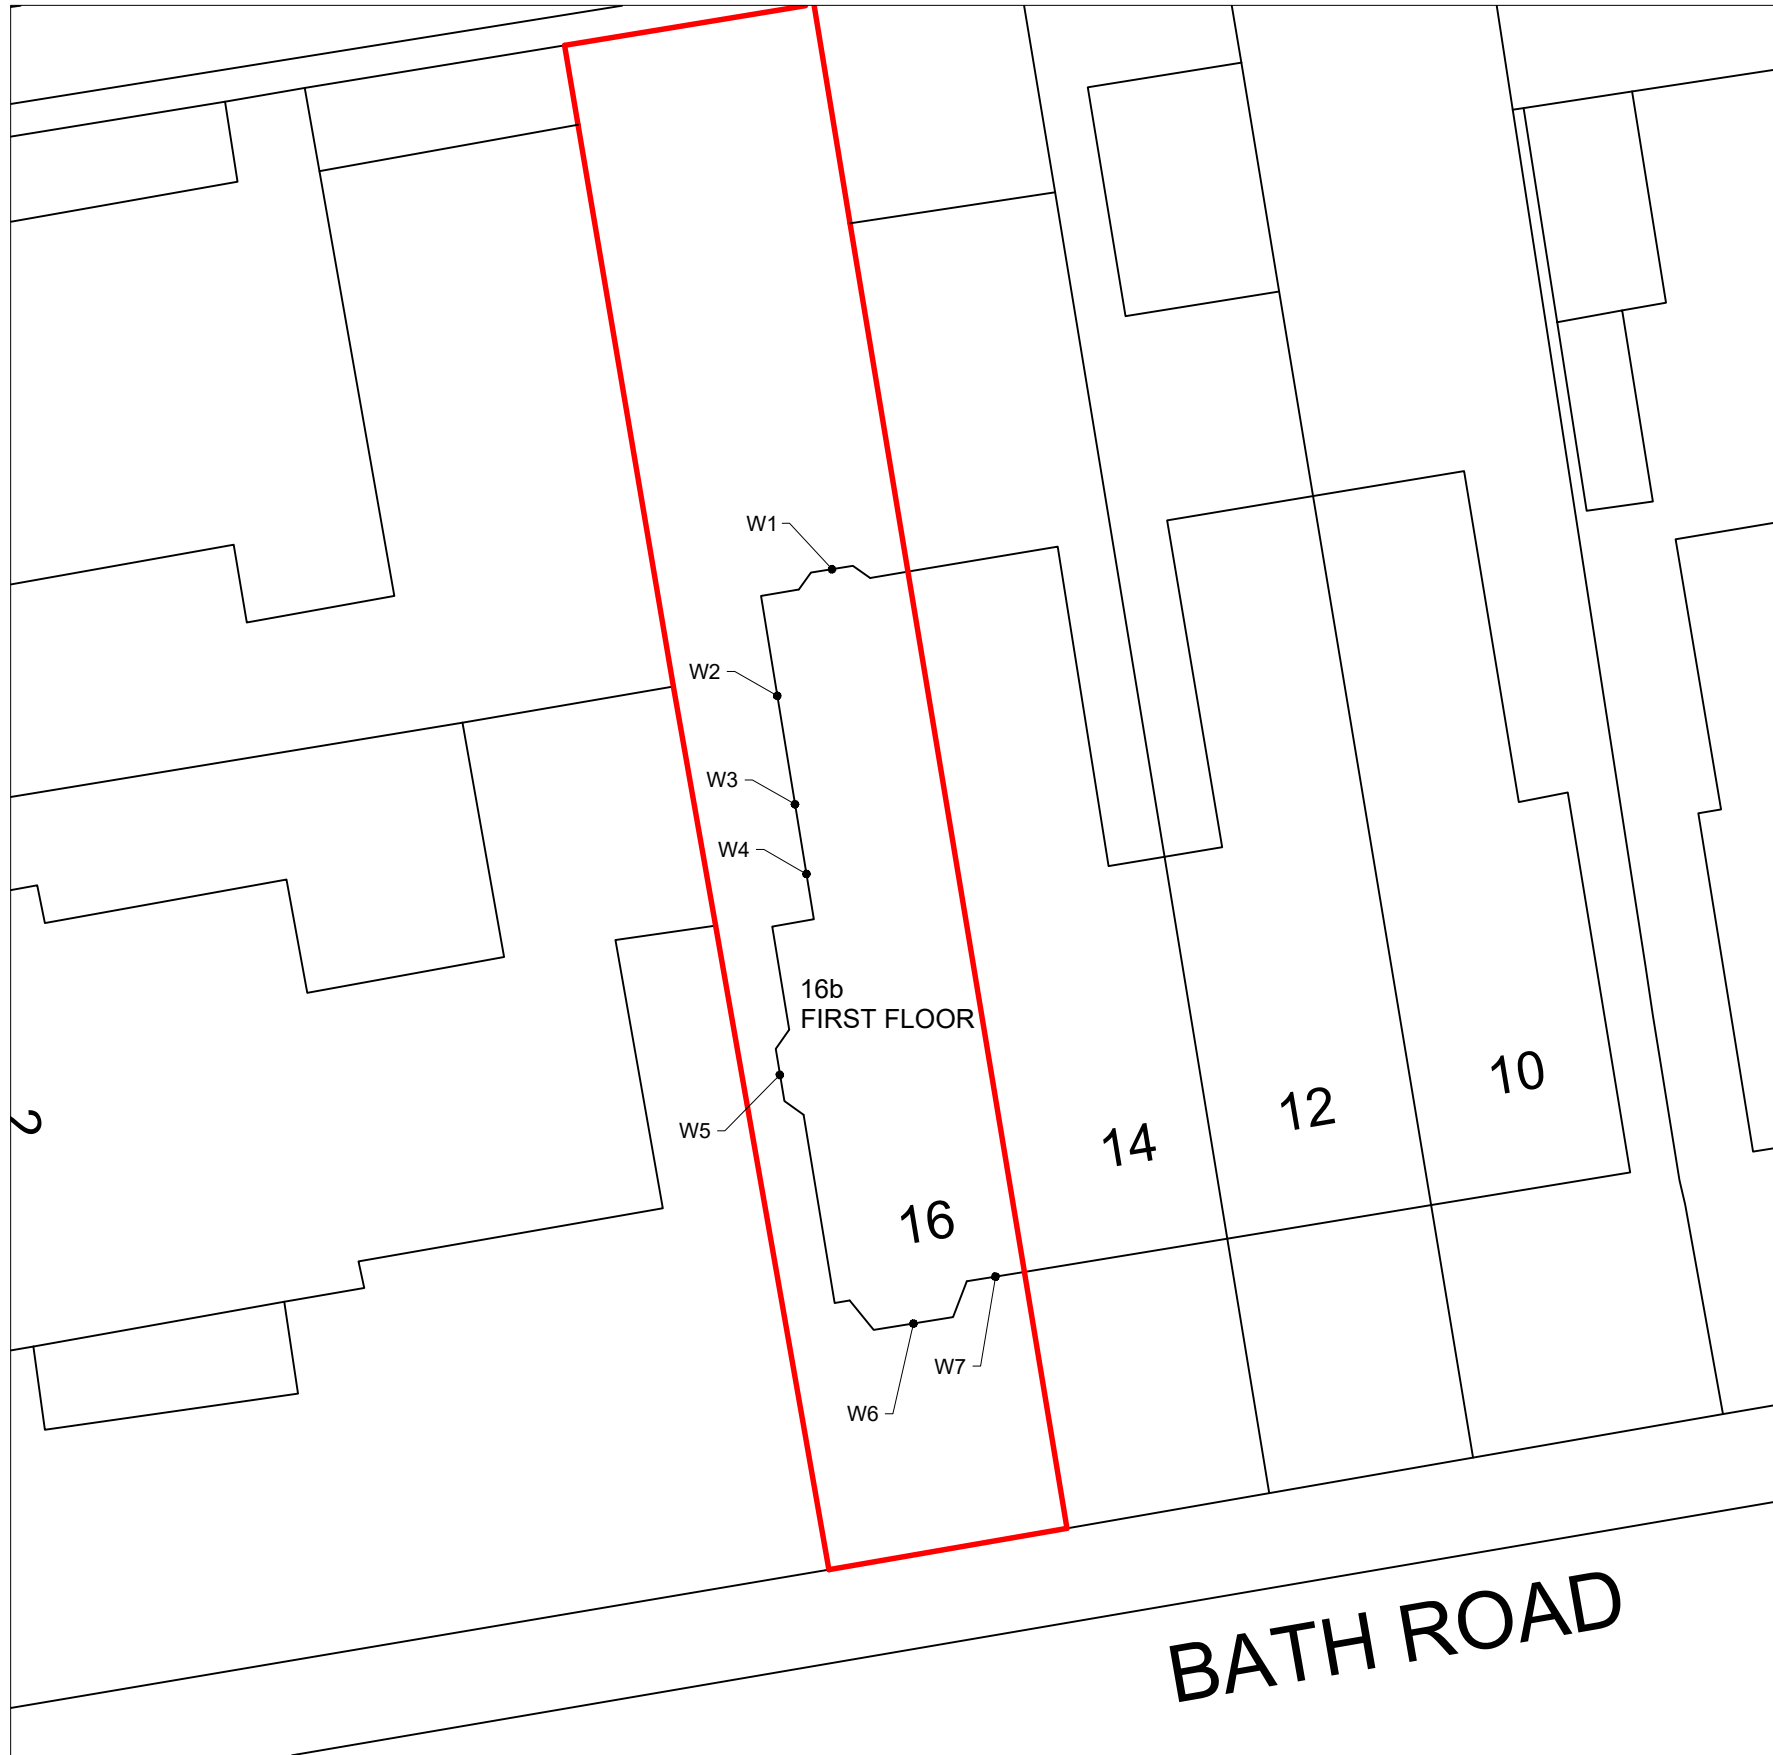


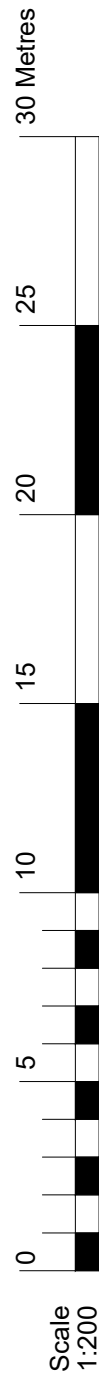

Block Plan
Scale 1:200

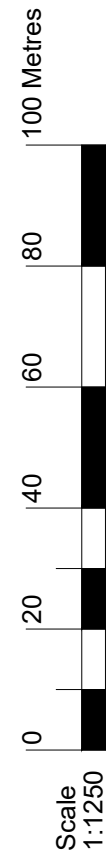

Location Plan
Scale 1:1250

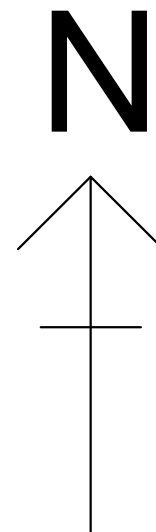

Rev.	Description:	Date:
HORIZON DESIGN ARCHITECTURAL TECHNOLOGY Horizon Design Limited 4 High View Worthing BN13 3DQ 01903 205868 info@horizon-design.co.ukwww.horizon-design.co.uk		
Client: Pavilion Glass		
Project: Replacement Glazing to: 16b Bath Road Worthing West Sussex BN11 3NU		
Drawing title: Location & Block Plans.		
Scale: 1:200 / 1:1250 @ A3		
Date: 12.05.26	Drawn: KWF	
Drawing number: 3278-03	Revision: -	