





Ground Floor

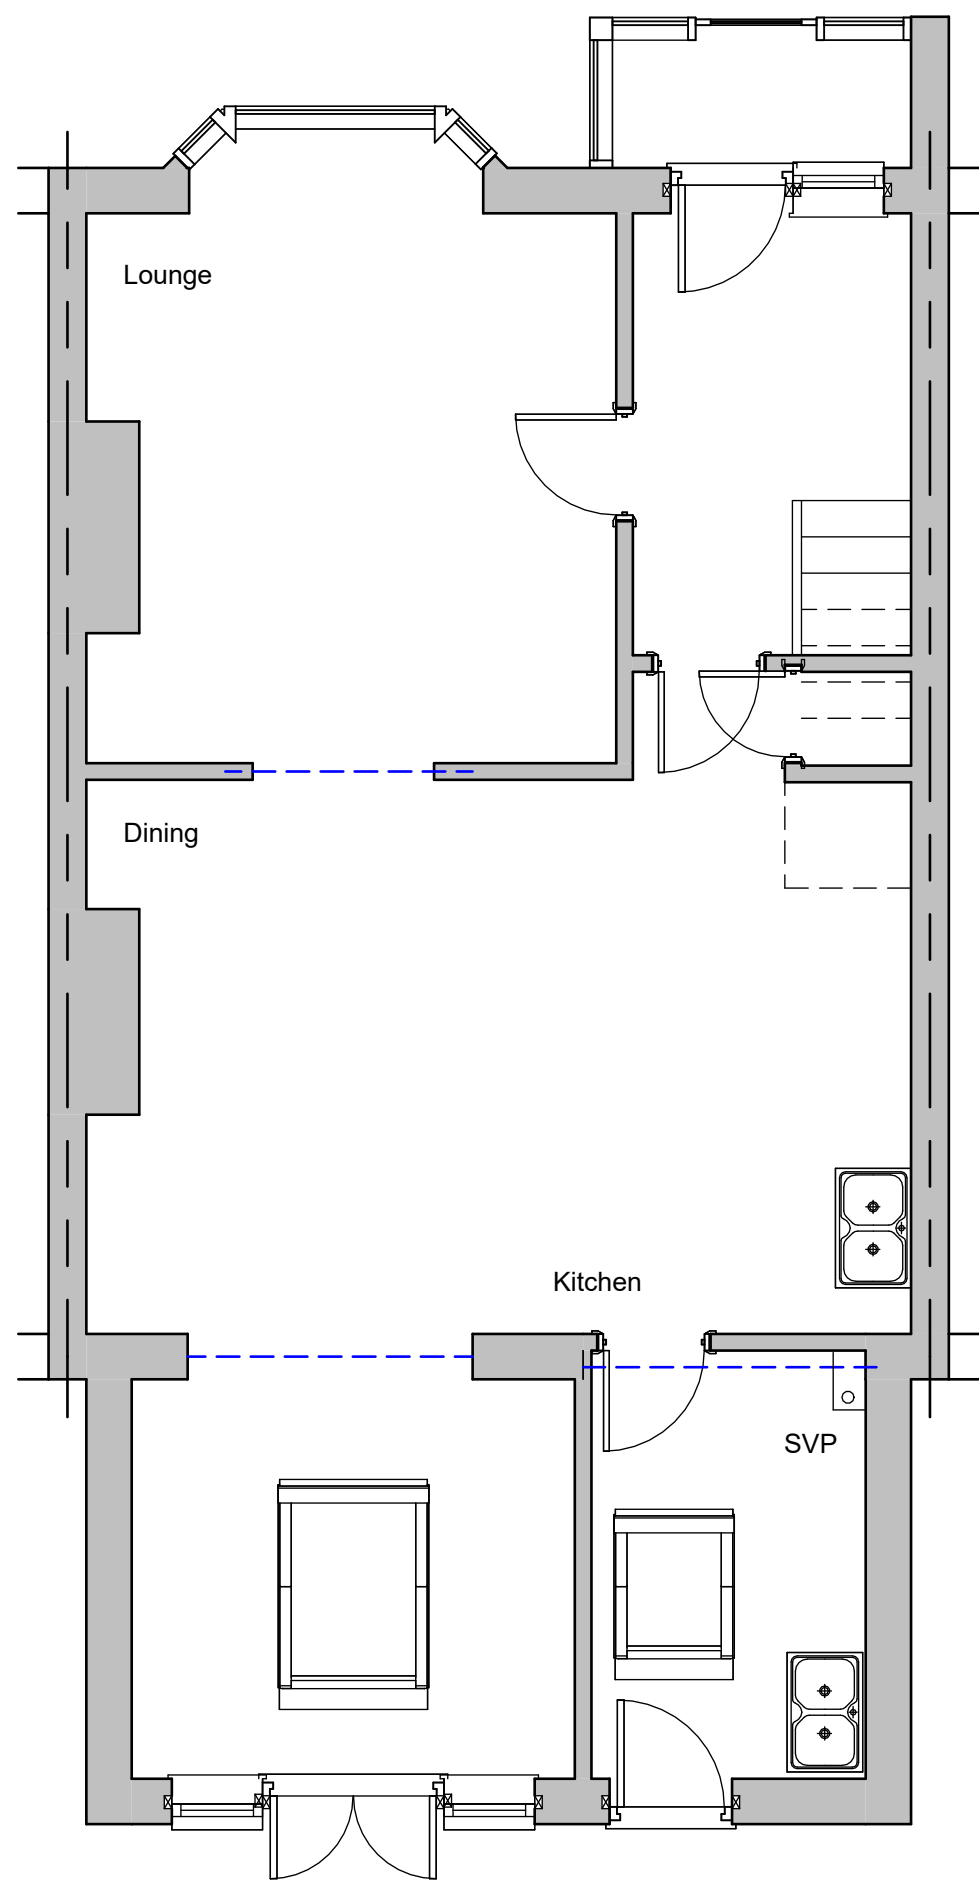

First Floor

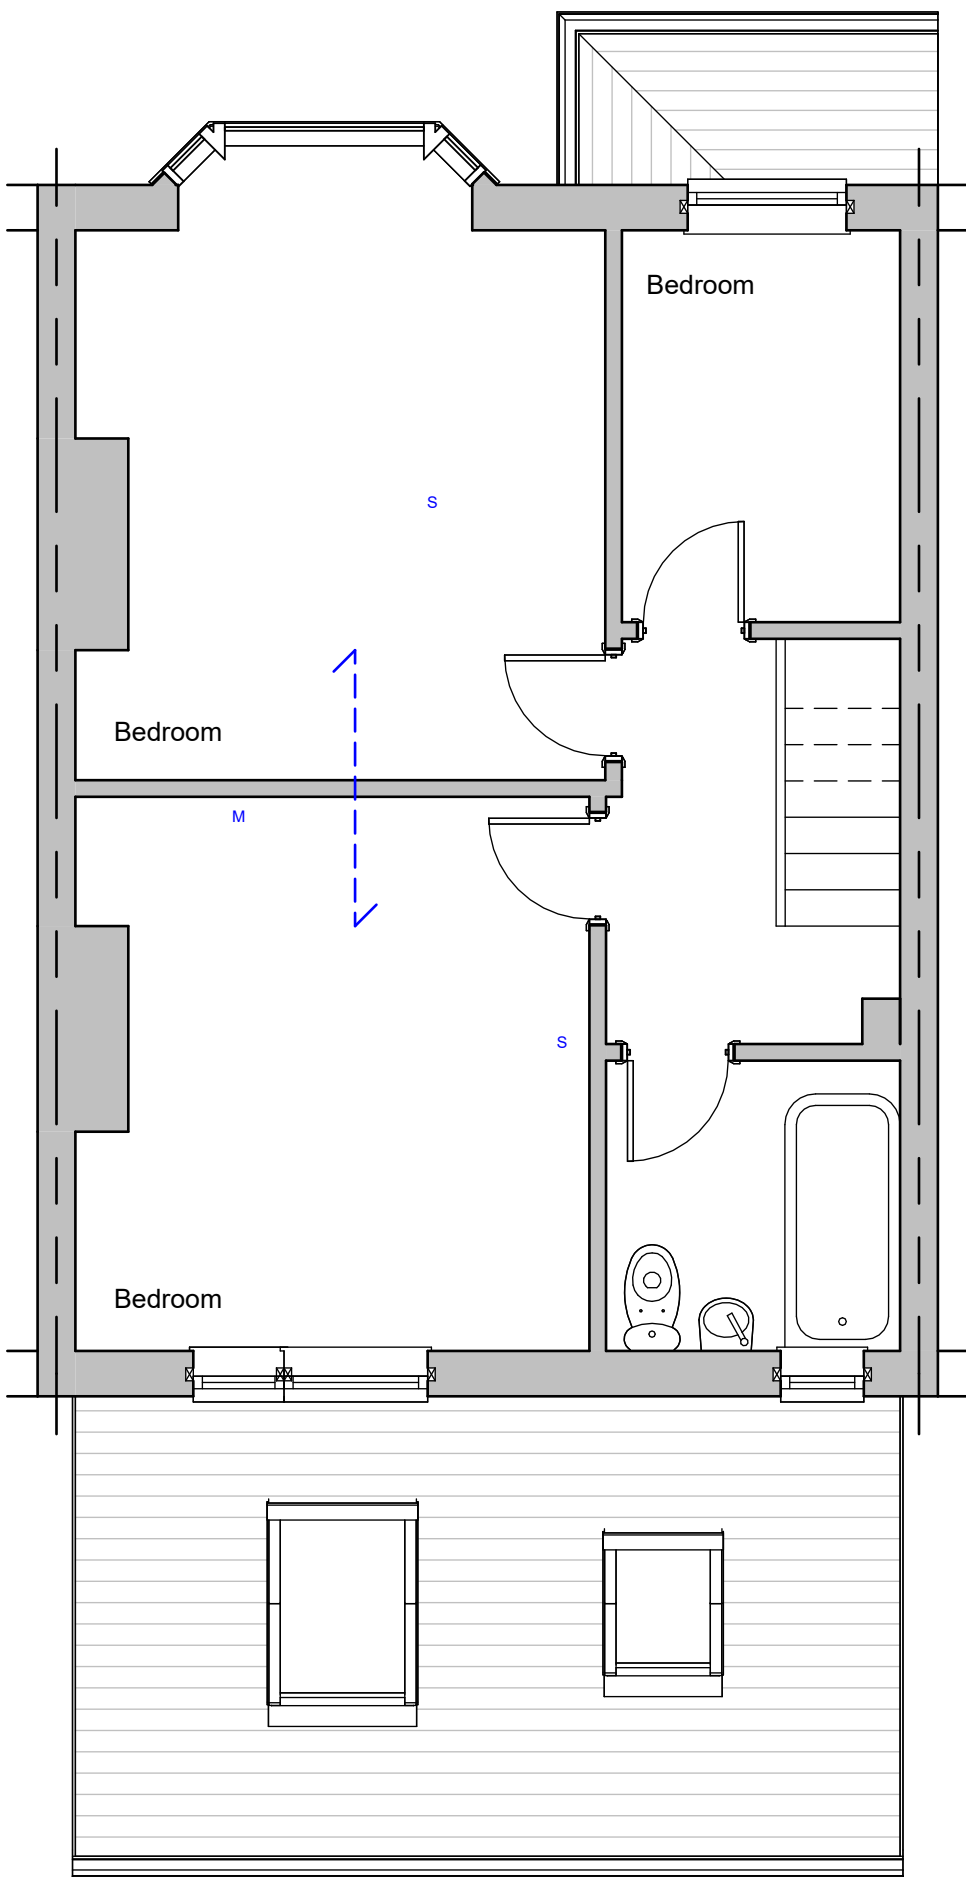

Roof Plan

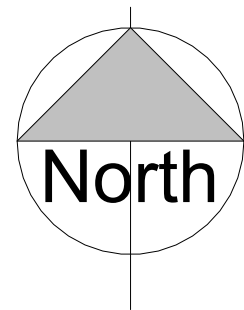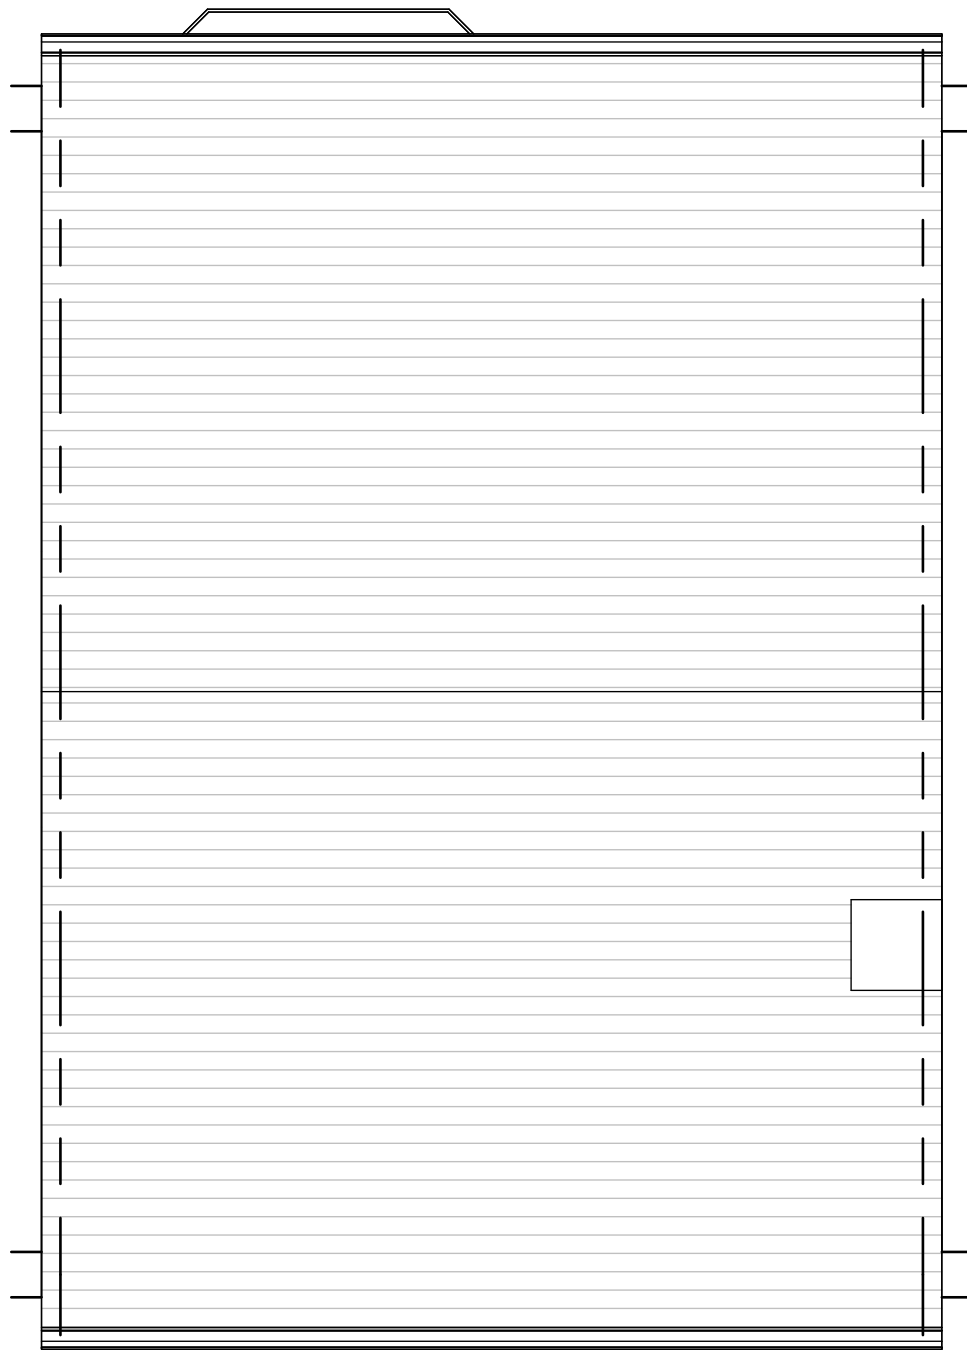

Site Plan 1:500

Site Plan 1:1250

