




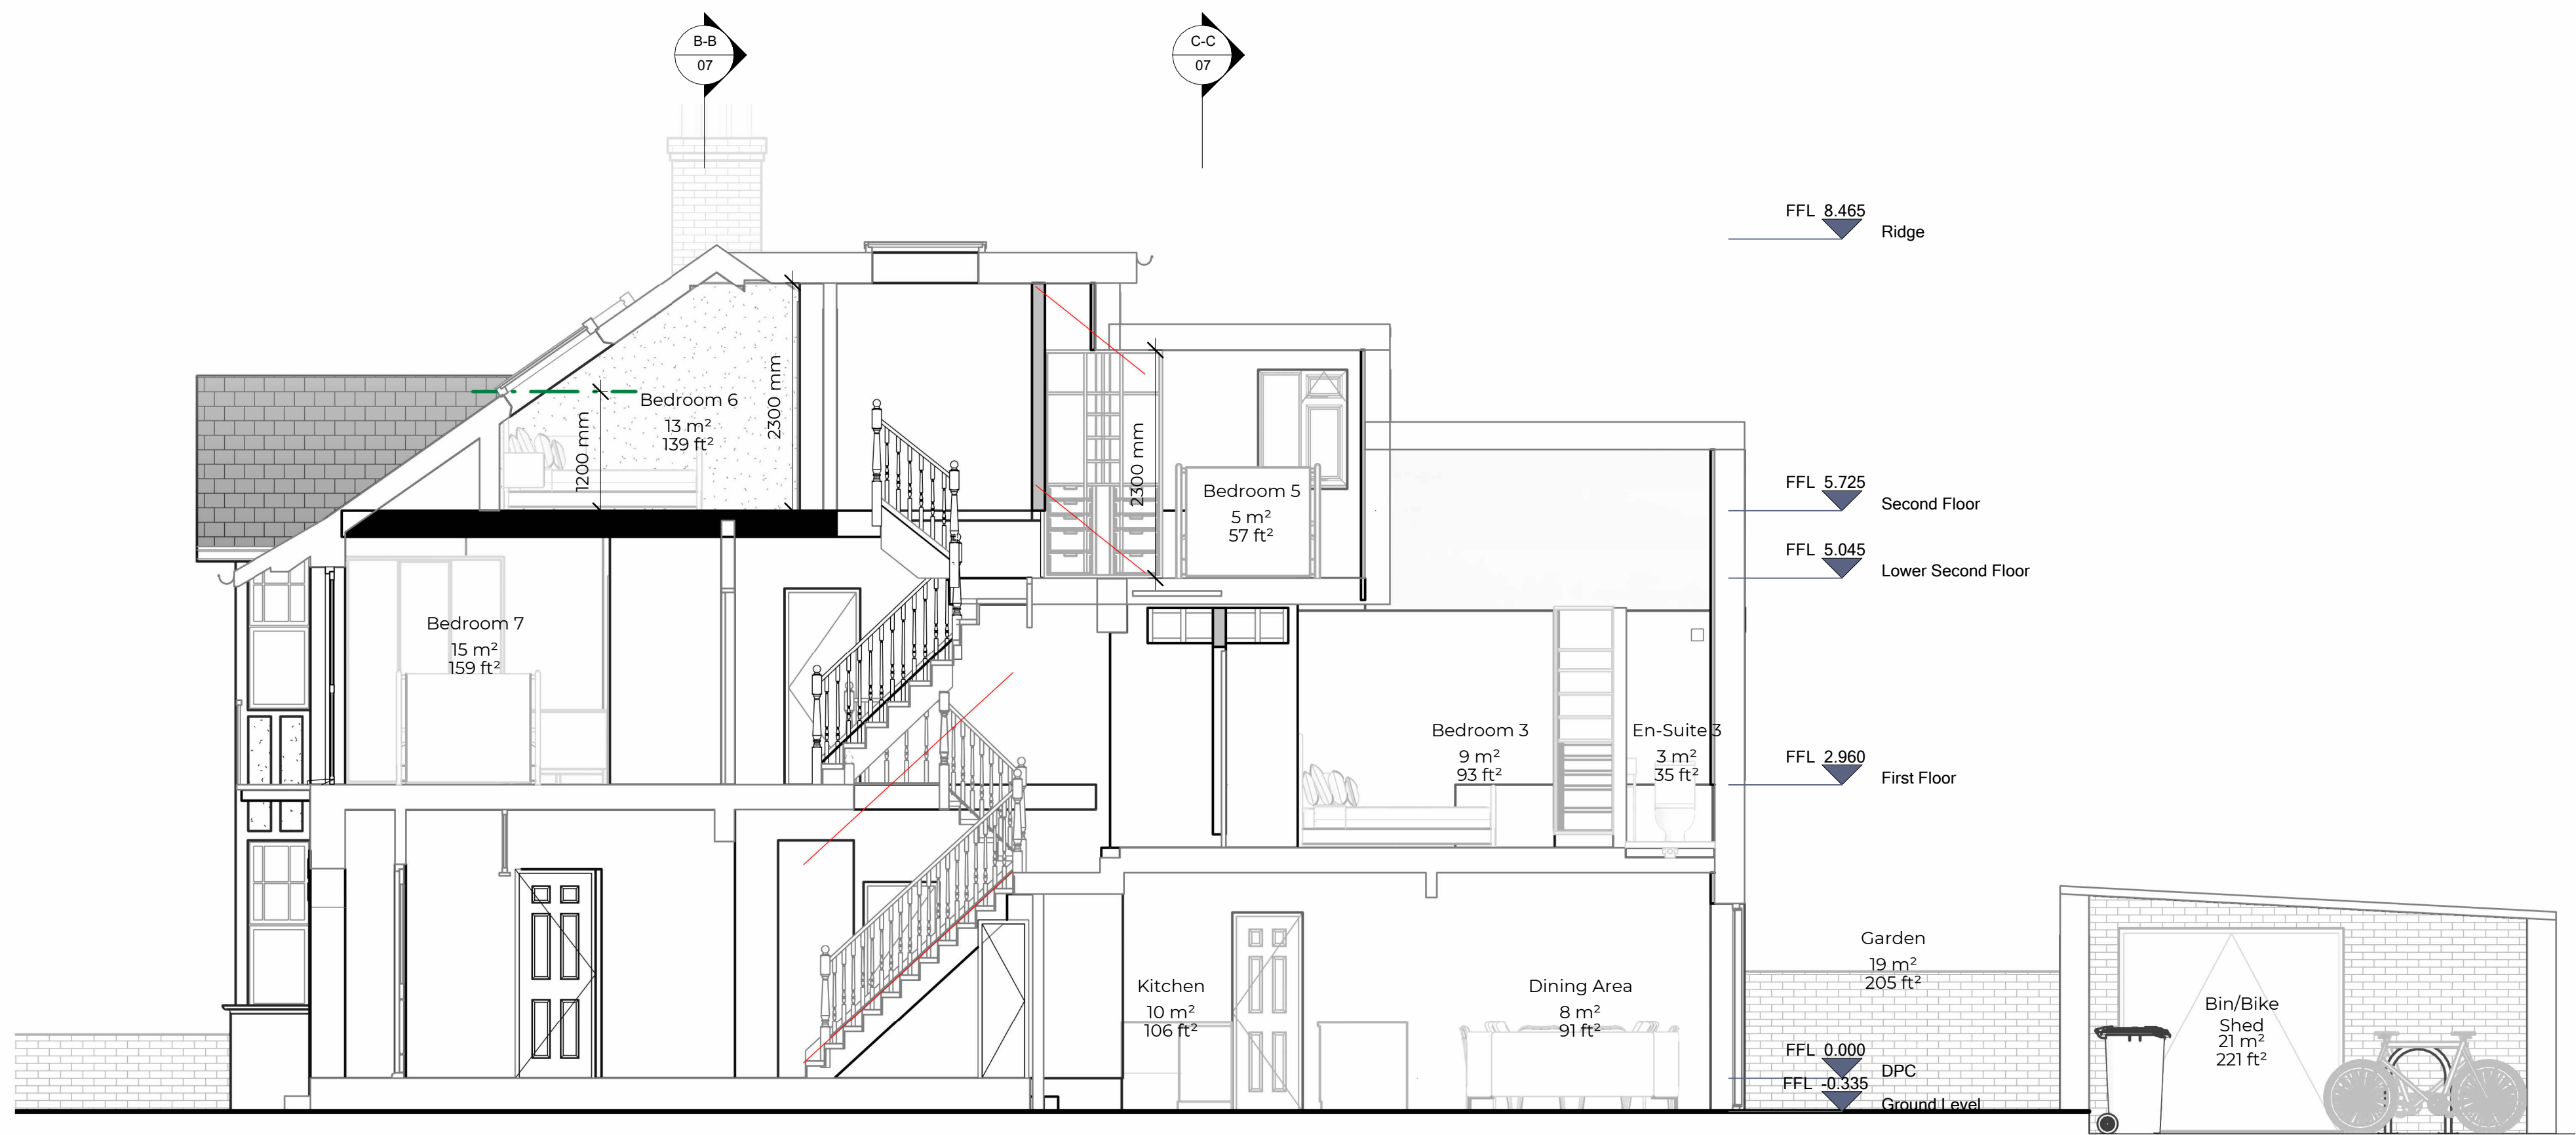


Section A-A
1:50

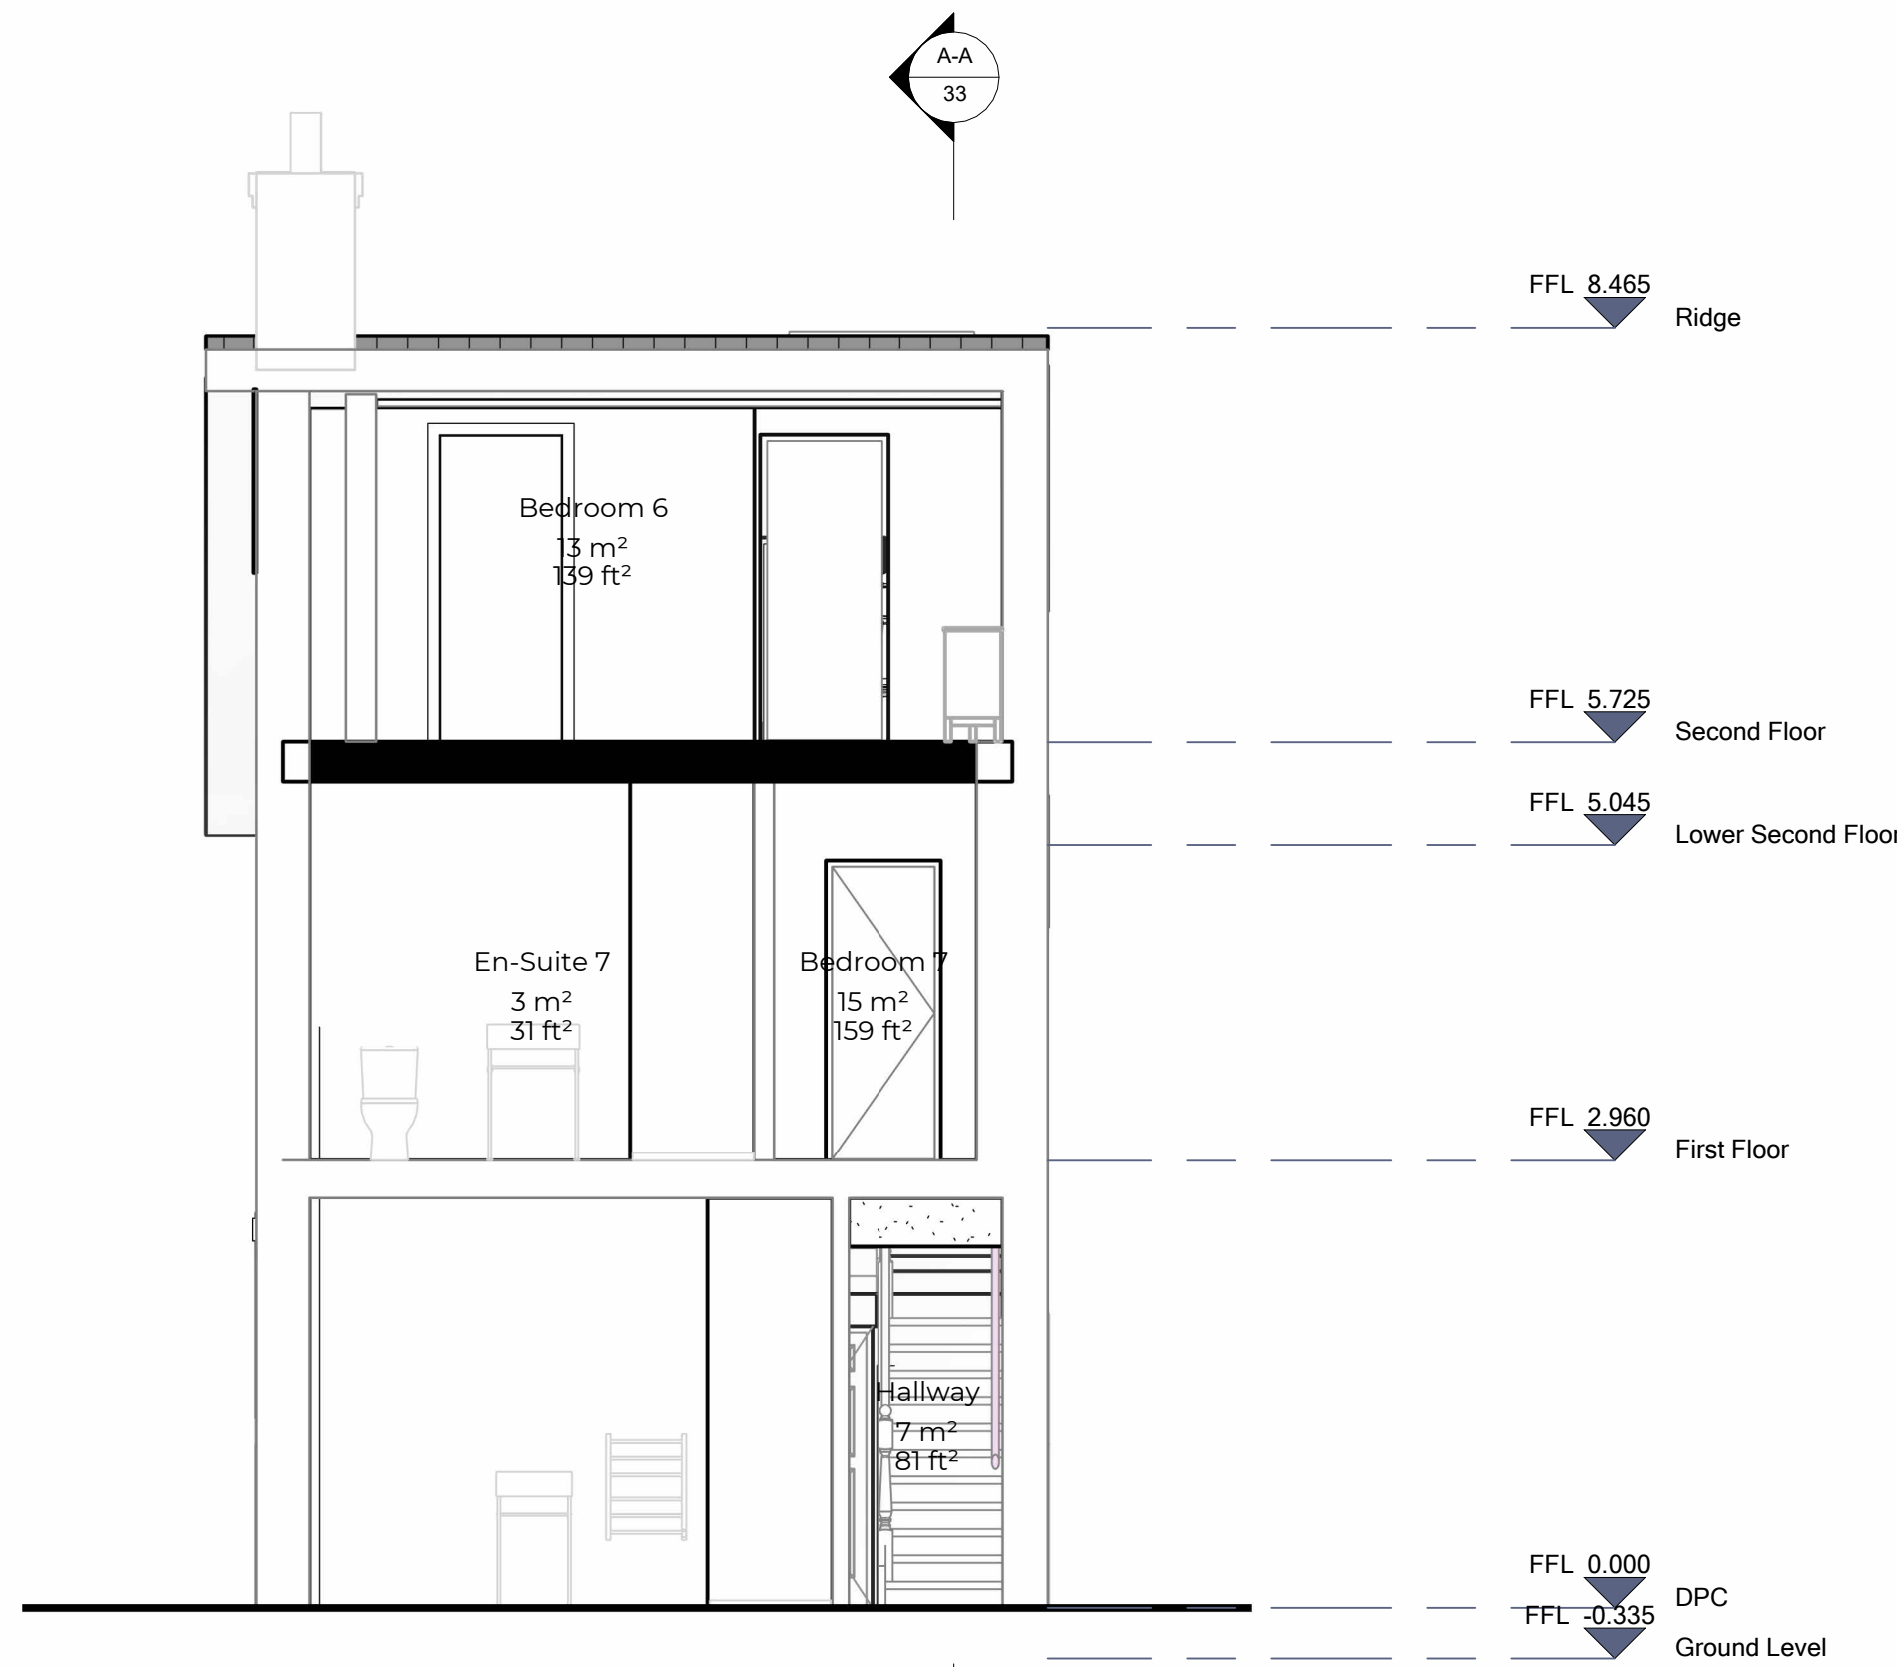


Section B-B
1:50

Section C-C
1:50

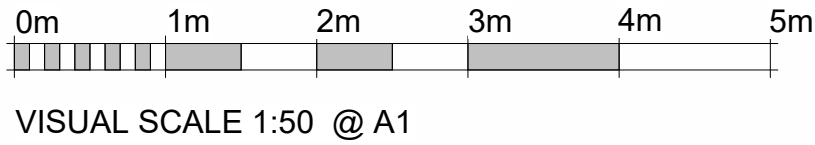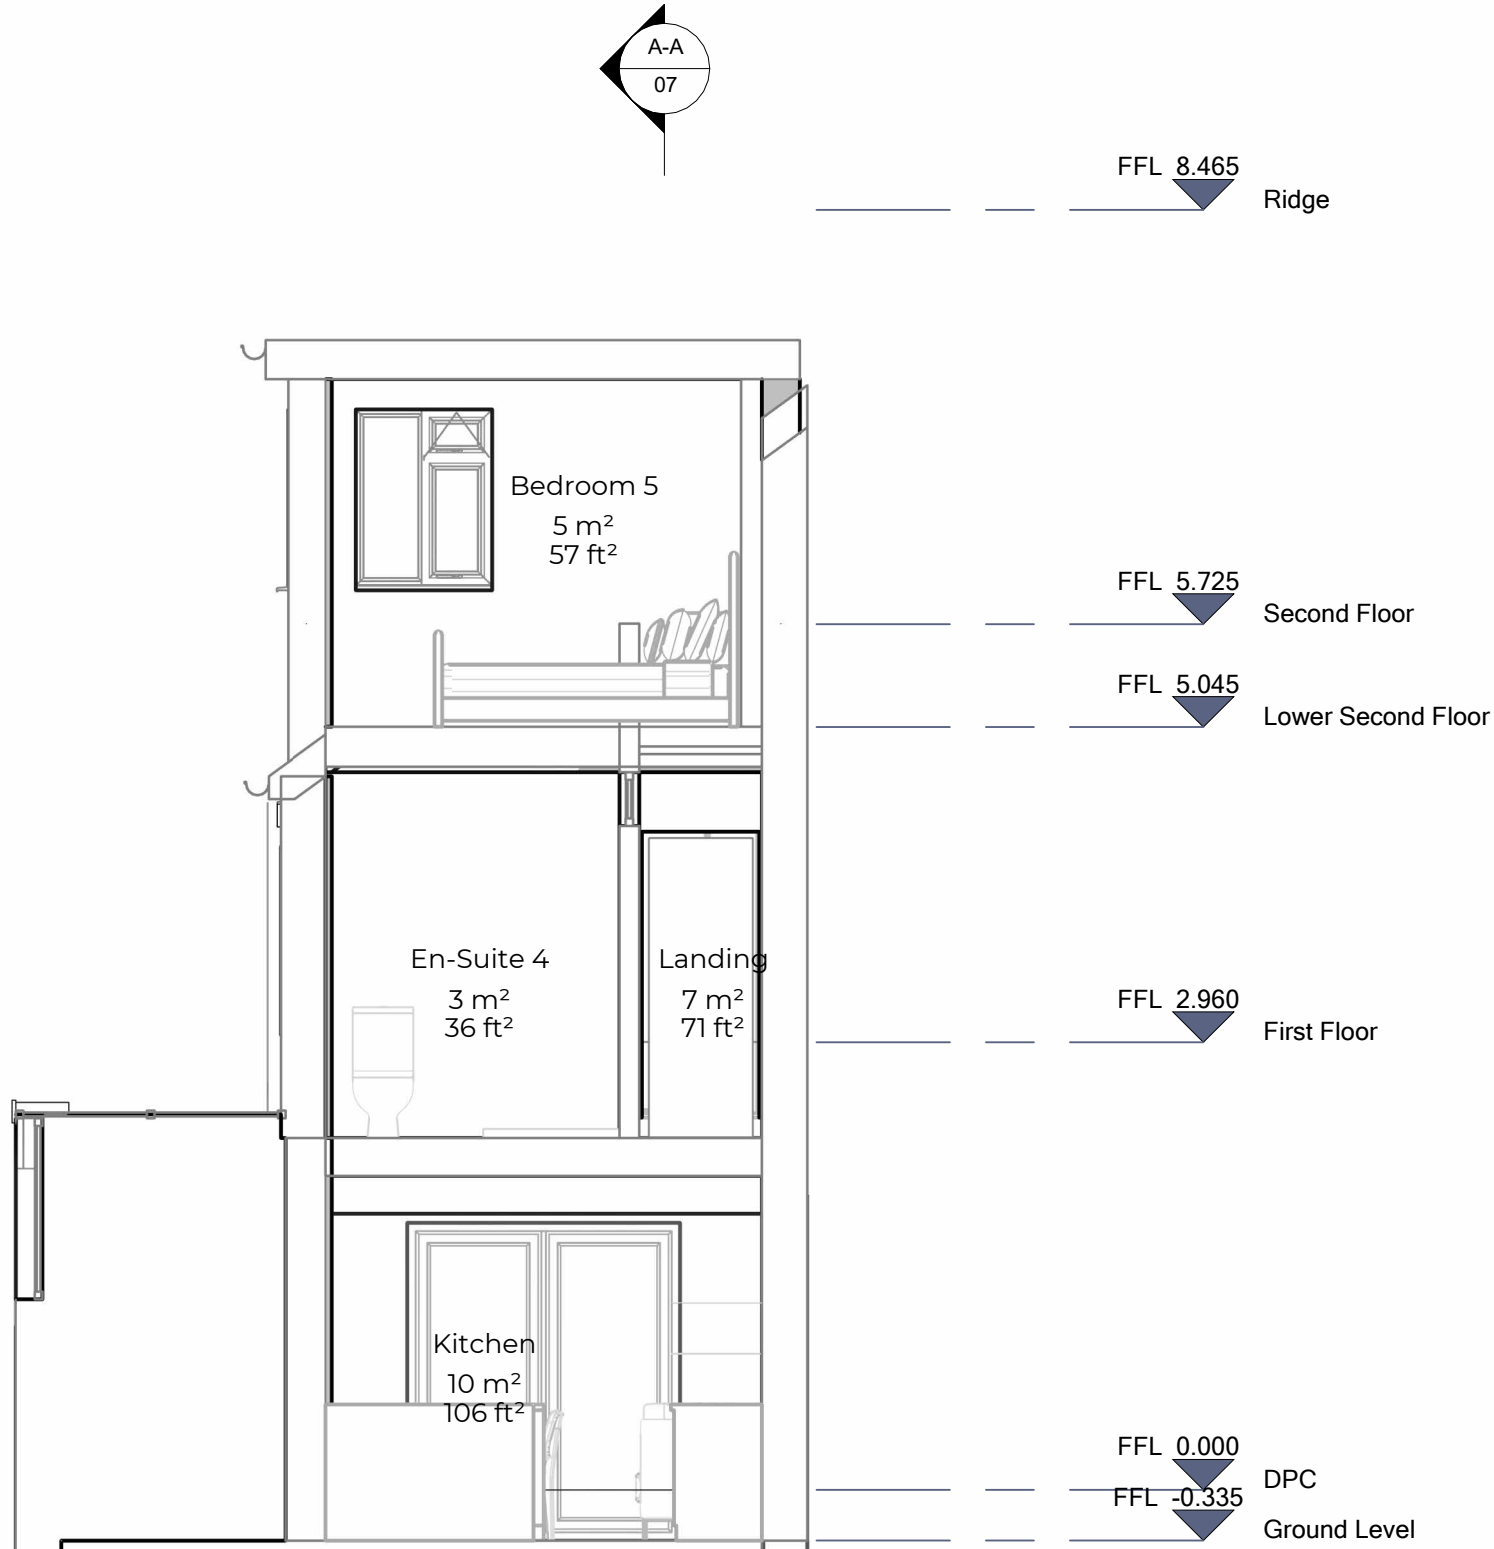

- Notes:
1. THE COPYRIGHT OF THIS DRAWING IS VESTED IN ARCHEVOLVE AND IT MAY NOT BE REPRODUCED IN WHOLE OR PART OR USED FOR THE MANUFACTURE OF ANY ARTICLE WITHOUT THE EXPRESS PERMISSION OF THE COPYRIGHT HOLDERS.
 2. WORK TO FIGURED DIMENSIONS ONLY.
 3. THIS DRAWING IS TO BE READ IN CONJUNCTION WITH ALL RELEVANT ARCHITECT'S, SERVICE ENGINEER'S AND ARCHEVOLVE AND SPECIFICATIONS.

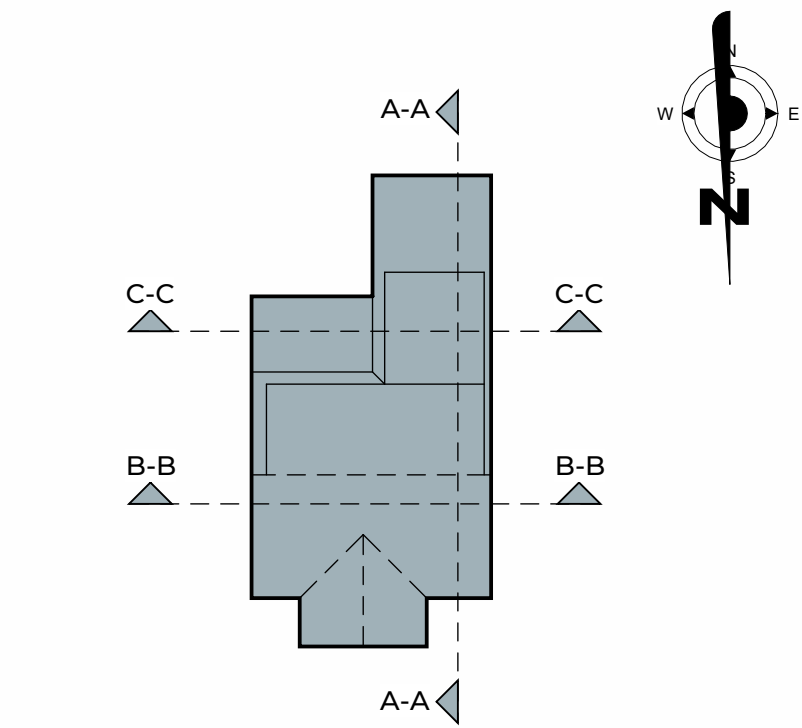

Rev_A	Updated Section A-A	AP	06/03/26
Revision Number	Revision Description	Issued by	Revision Date
DATE:	STATUS:	SHEET SIZE:	
03/03/25	PLANNING ISSUE	A1	
SCALE:	DRAWN:	CHECKED:	
1:50	AP		

CLIENT: EVO Homes
SITE ADDRESS: 97 Pavilion Road, Worthing, BN14 7EG

DRAWING NO: ARC/064/25/07
PROJECT NO: PAVILRD
TITLE: Proposed Sections
REVISION: Rev_A

ARCHEVOLVE
// design@archevolve.co.uk
// www.archevolve.co.uk
// 07830 325566
CIAT CHARTERED PRACTICE