
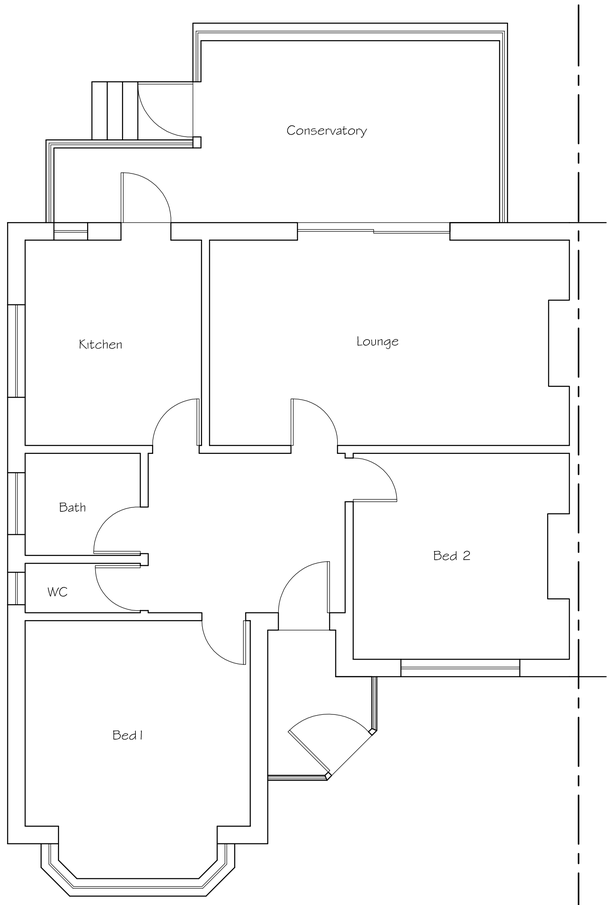



Existing Floor Plan

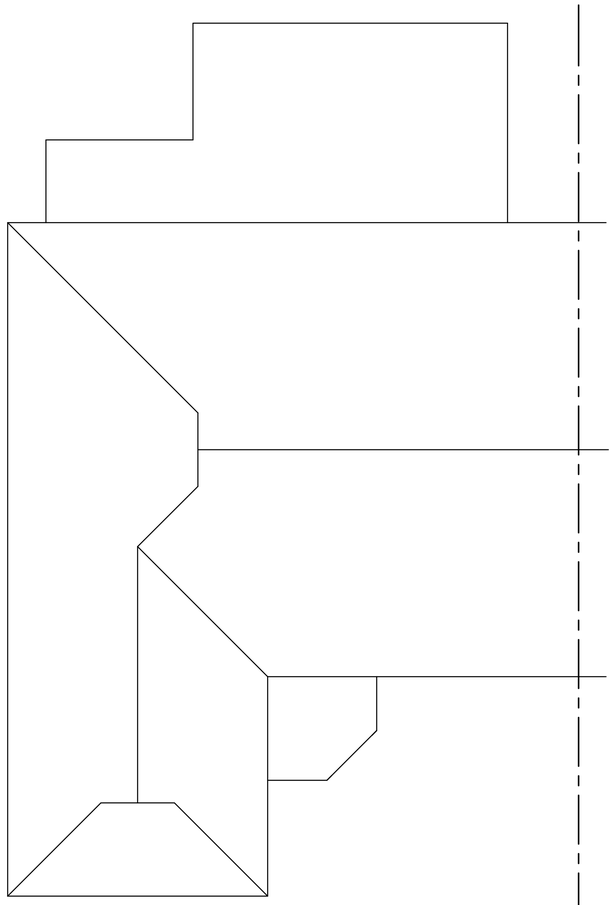


Existing Roof Plan

0 0.5 1 2 3 4 5 6 7 8 9 10


SCALE 1:50

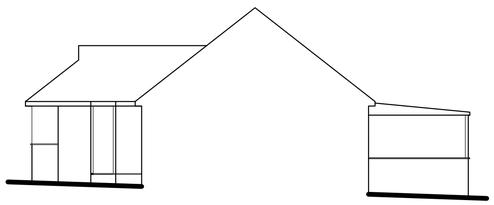

Existing Rear (North-West) Elevation

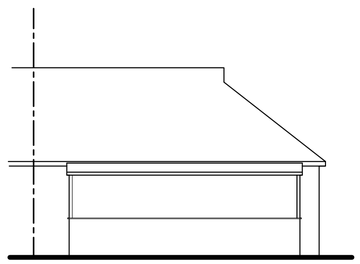

Existing Rear (South-West) Elevation

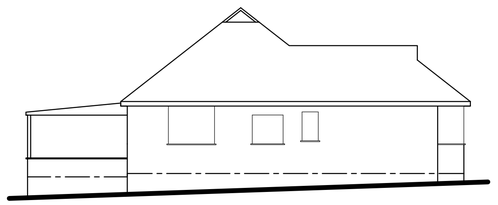

Existing Side (South-East) Elevation

0 0.5 1 2 3 4 5 6 7 8 9 10

SCALE 1:100

Tony Rogers
Building Consultants
Address: 40 Dawn Crescent, Upper Beeding
West Sussex, BN44 3WH
Telephone: 01903 815225 Fax: 01903 815225

Rev.	Date:	Revision Description:

Client: Mr & Mrs G Naisbit

Address: 74 Western Road
Lancing
West Sussex
BN15 8SA

Project: Proposed single storey rear extension

Scale: 1:50 1:100
Paper Size A1

Date: March 2023

Drawing No: 23/1536/01

Drawn By: AWR

Revision: