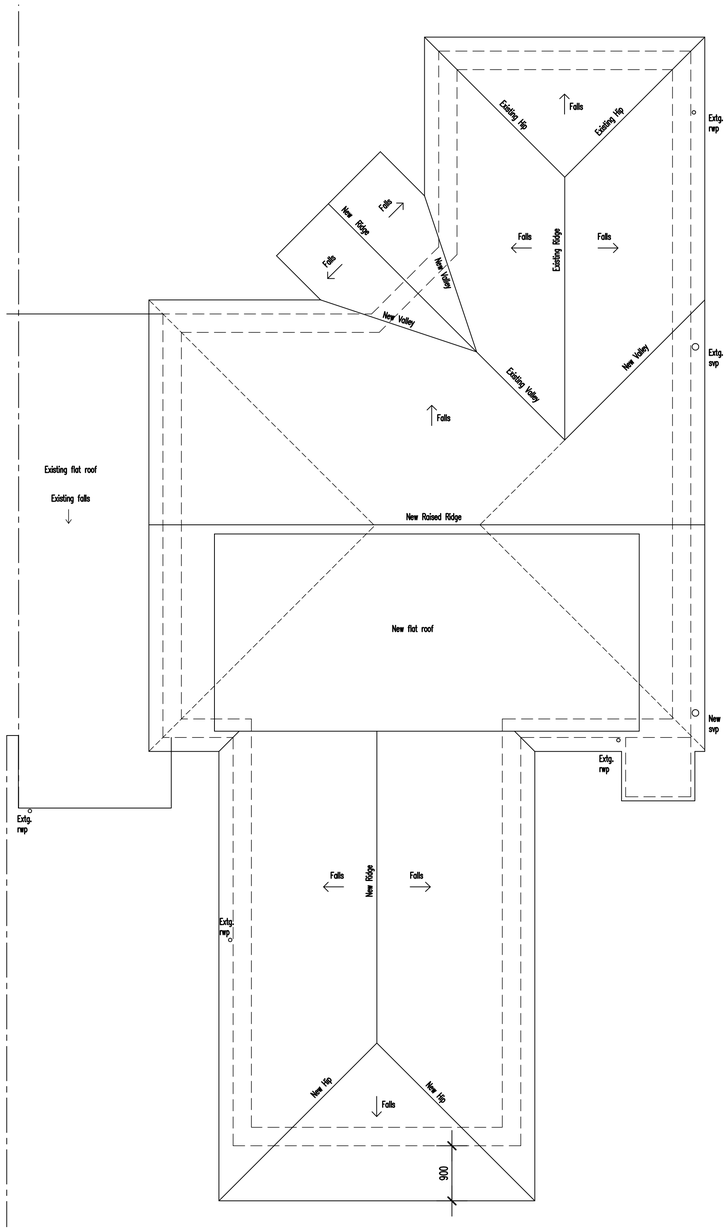

PROPOSED ROOF PLAN

Scale 1:50

0m 5m 10m

Scale Bar – 1:50

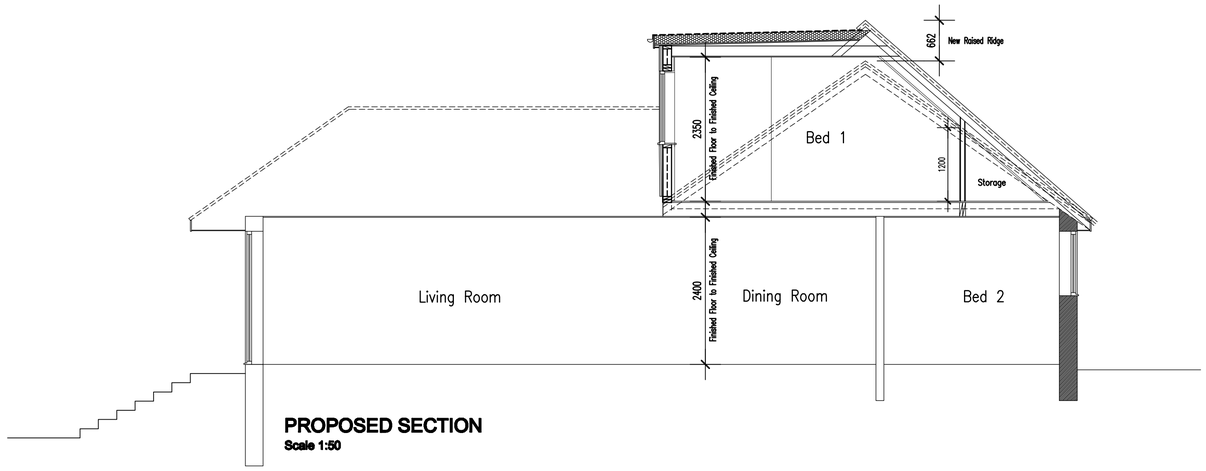

PROPOSED SECTION

Scale 1:50

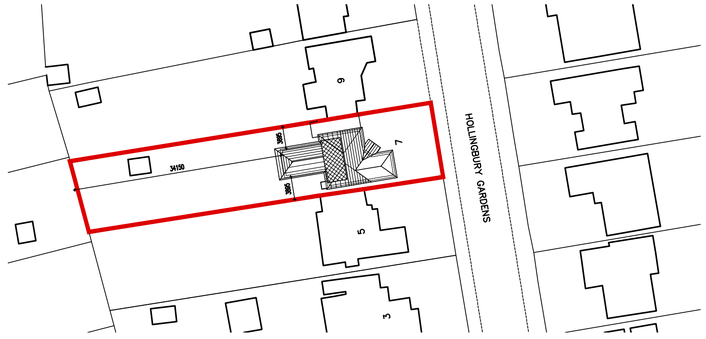

BLOCK PLAN

Scale 1:500

0m 10m 20m 30m 40m 50m

Scale Bar – 1:500

No dimensions to be scaled from drawing except for planning purposes.

The contractor should check all dimensions on site.

It is the contractors responsibility to ensure compliance with Building Regulations.

C.D.M. Regs. 2015. The Client is advised of his responsibilities to appoint a Planning Supervisor under these Regs. All works to comply with the C.D.M. Regs. 2015.

The Party Wall Act. 1996 The property owner is advised of the requirements of the Act, & the requirement to serve a Party Wall Notice on any adjoining owners as required under the act.

REVISIONS:

.

ADCS
Architectural Design
Computer Services

30 Foxley Lane
Worthing
West Sussex
BN13 3AD
Tel: 01903 260701
E-mail:
adcs@sky.com

Client

MRS S. BROWN

Project

PROPOSED REAR EXTENSION
7 HOLLINGBURY GARDENS
FINDON VALLEY
WEST SUSSEX BN14 0EF

Drawing

PROPOSED ROOF PLAN
& SECTION

Scale	Date	Drawn
1:50 & 1:500 @ A1	03.06.25	TP

Drawing No. 1642/P03

Revision