ADUR & WORTHING
PLANNING SERVICES

PLAN	AWDM/1908/17
DATE VALID	- 2 JAN 2018

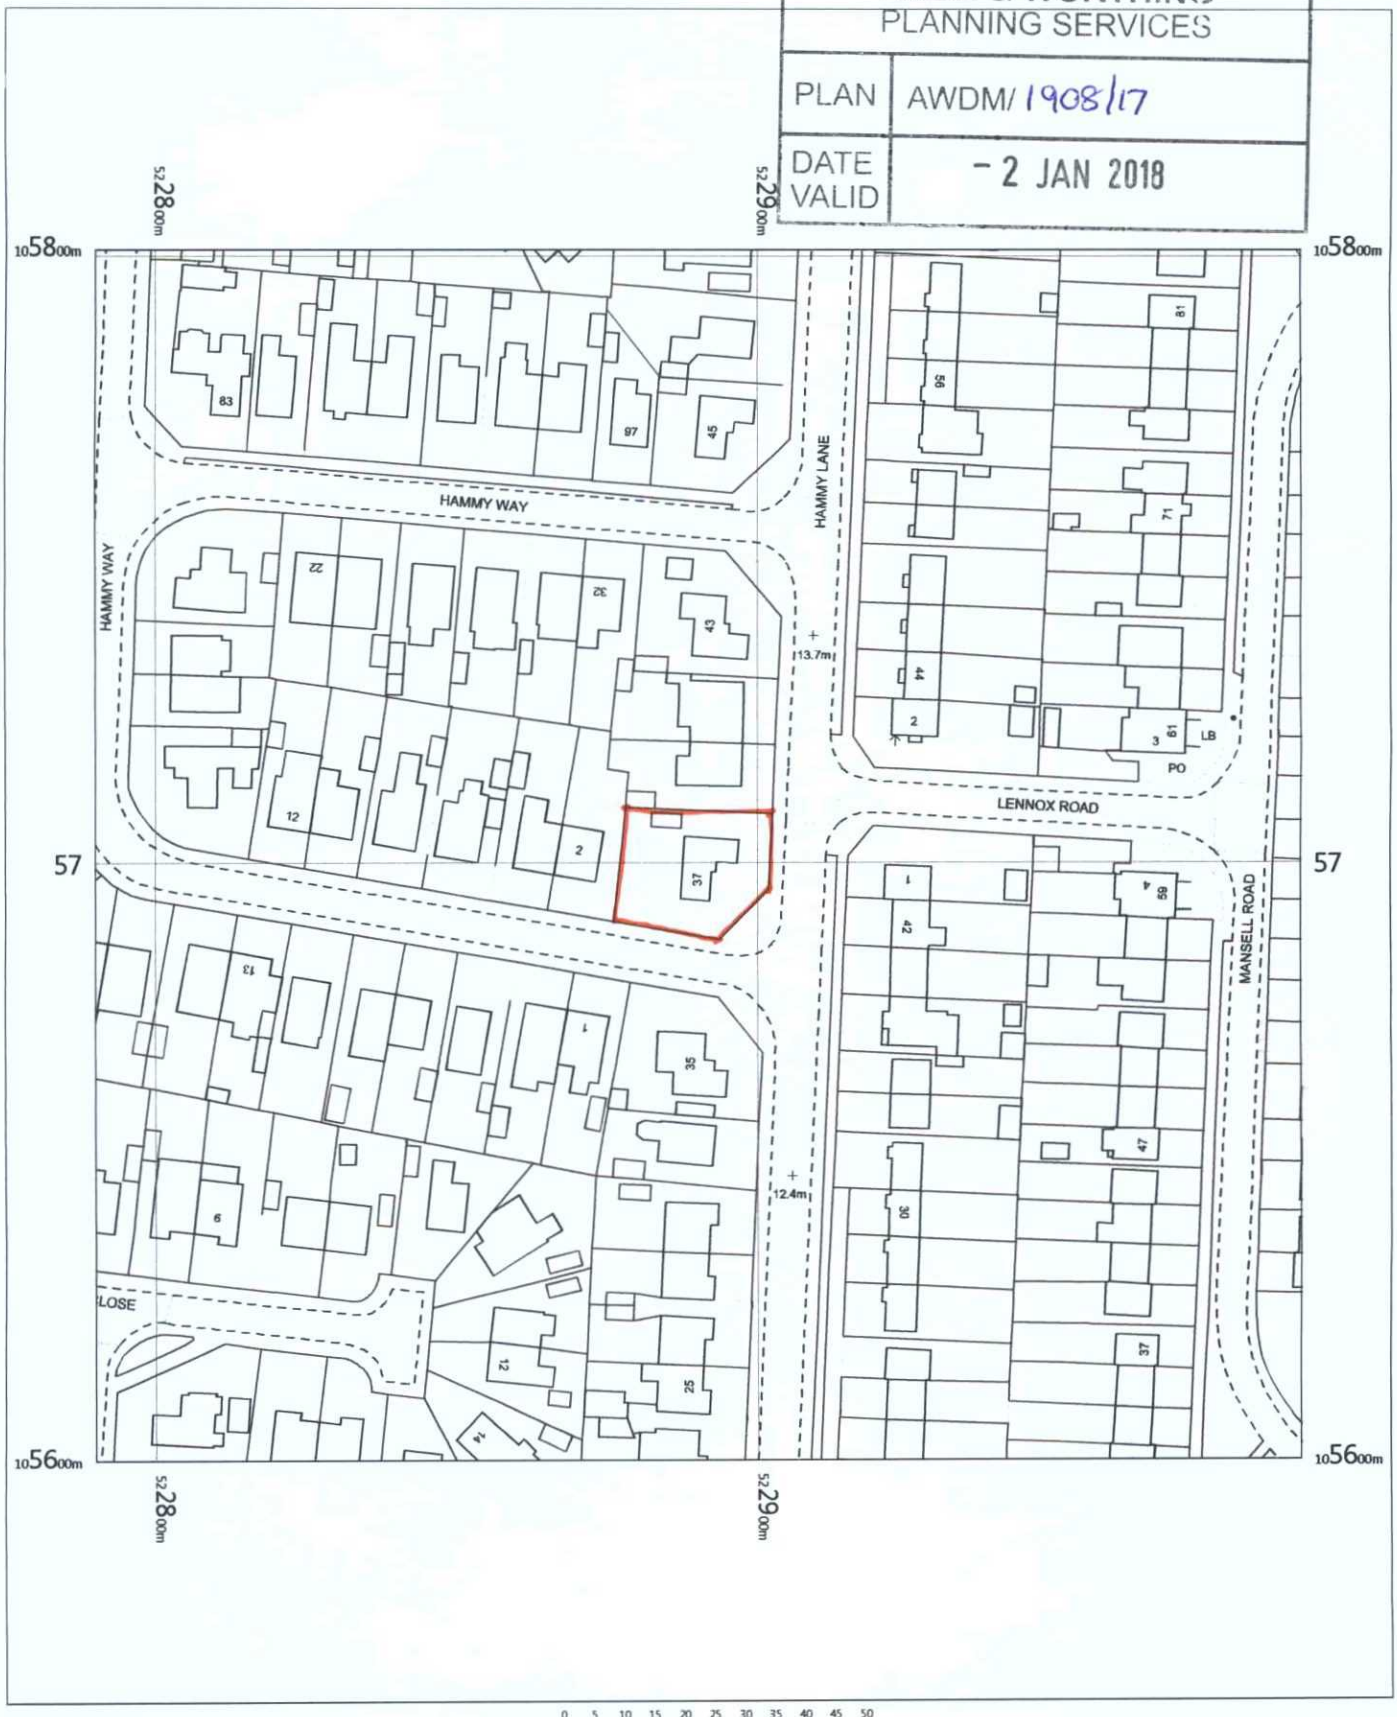

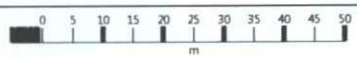

OS MasterMap 1250/2500/10000 scale
Tuesday, December 5, 2017, ID: BW1-00675419
www.blackwellmapping.co.uk

1:1250 scale print at A4, Centre: 522890 E, 105701 N

©Crown Copyright Ordnance Survey. Licence no. 100041041

N

BLACKWELL'S
www.blackwellmapping.co.uk
TEL: 0113 245 2623
maps.leeds@blackwell.co.uk