
10 MANOR CLOSE
LANCING
BN15 0QY
CRAIG GILES

GROUND FLOOR PLAN

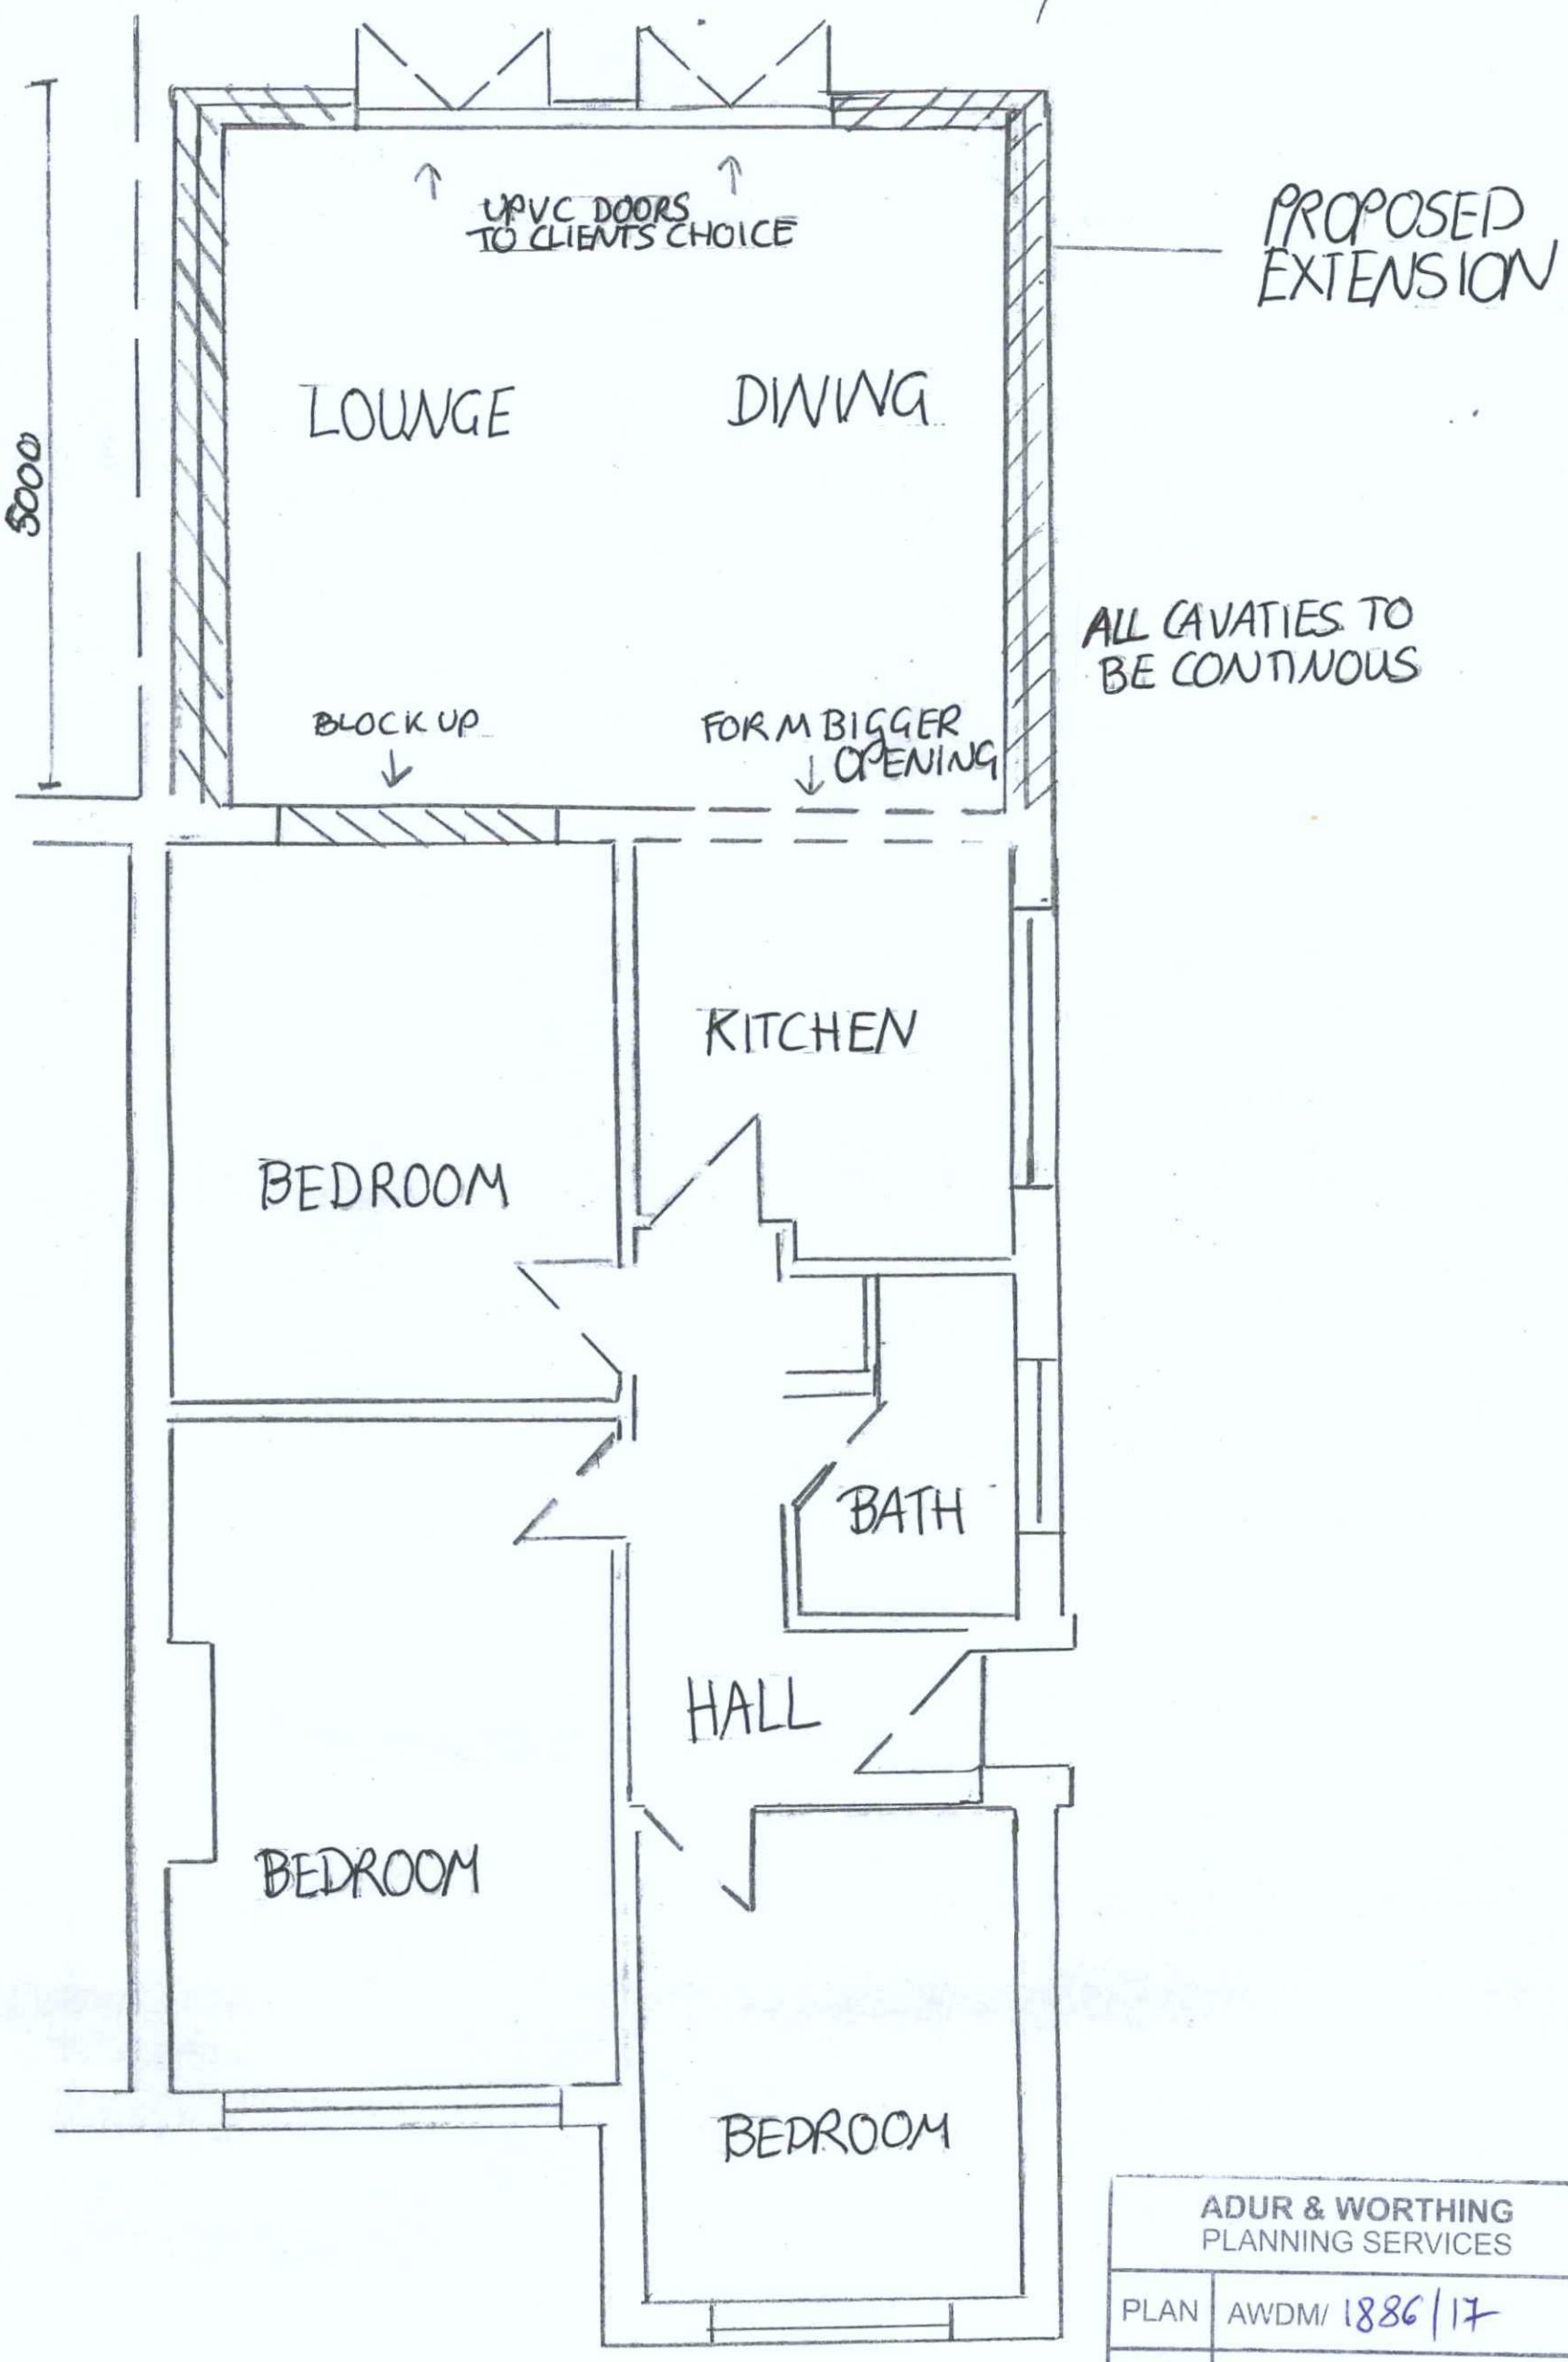

SCALE
1:50

0 1 2 3 4 5 6 7 8 9 10

ADUR & WORTHING
PLANNING SERVICES

PLAN	AWDM/ 1886/17
DATE VALID	- 2 JAN 2018