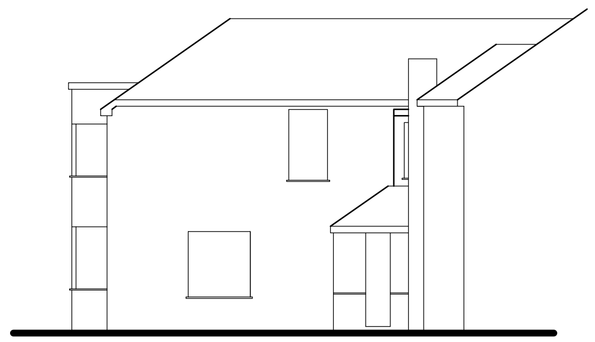

Existing Side (West) Elevation

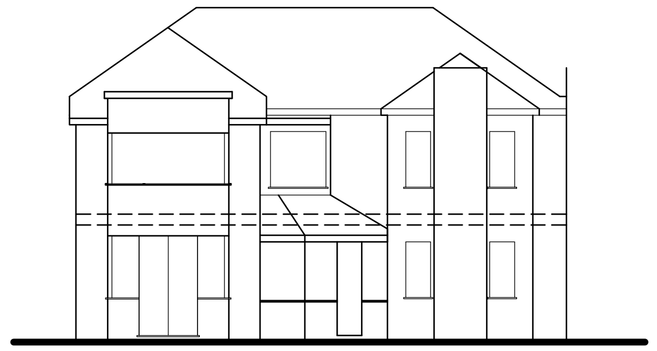

Existing Rear (North) Elevation

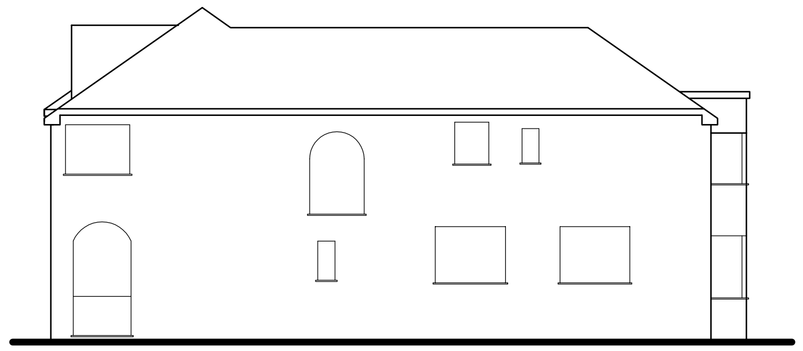

Existing Side (East) Elevation



Existing Front (South) Elevation

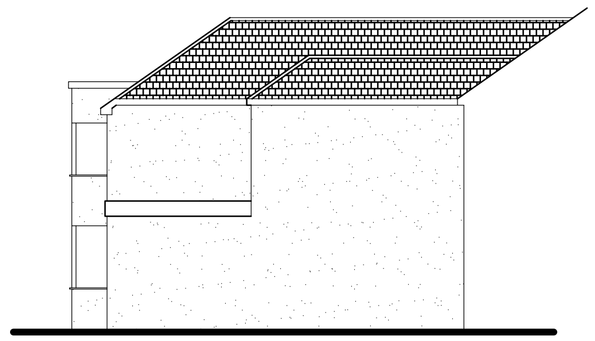

Proposed Side (West) Elevation



Proposed Rear (North) Elevation

0 0.5 1 2 3 4 5 6 7 8 9 10

SCALE 1:100

New side window to be galzed with obscure glass and fixed shut up to 1700mm above floor level.

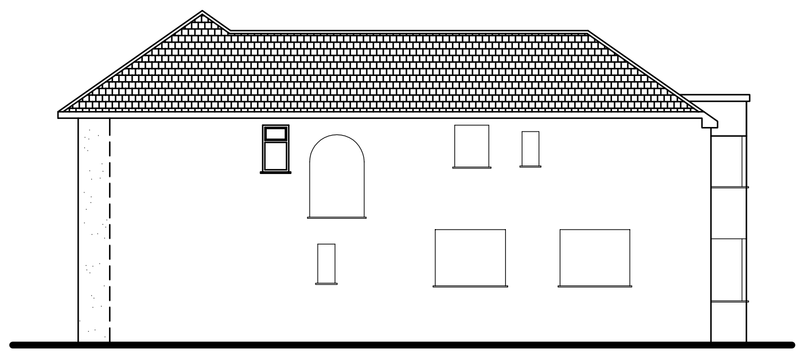

Proposed Side (East) Elevation

New single window to replace two windows with pier between

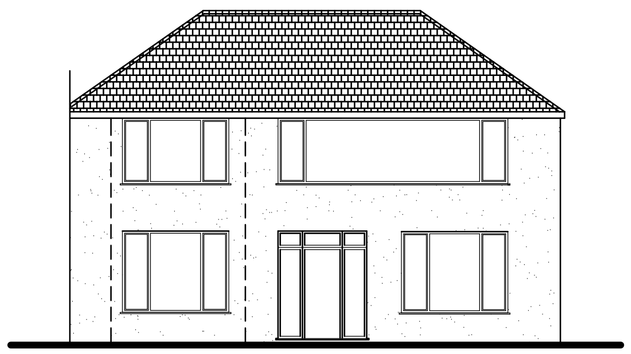

Proposed Front (South) Elevation

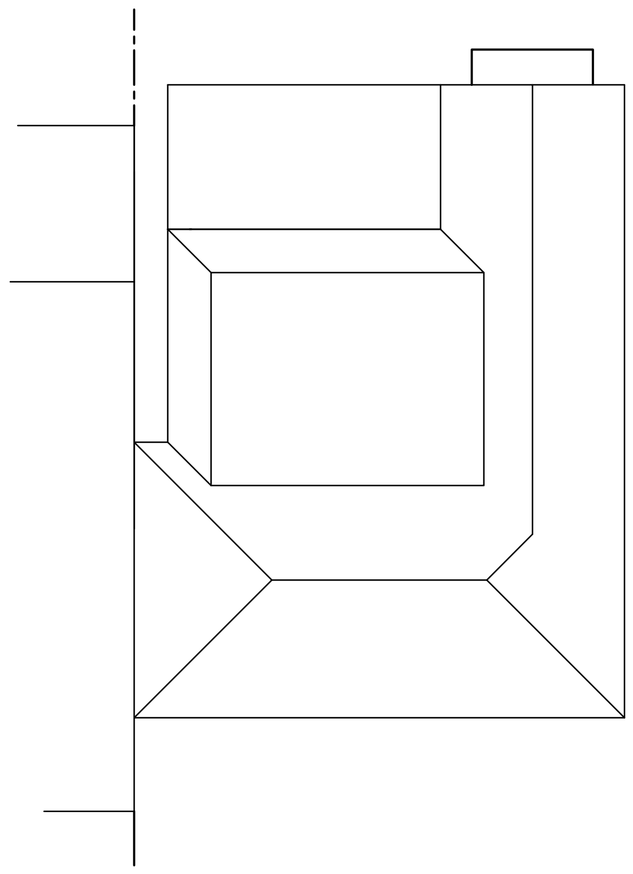

Proposed Roof Plan

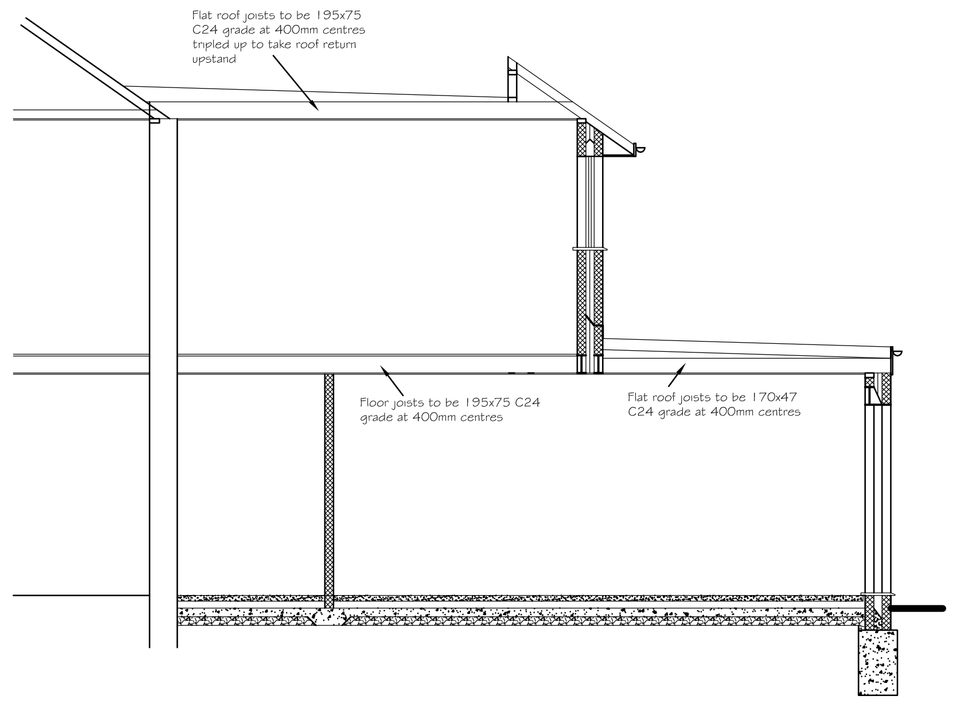

Cross Section

0 0.5 1 2 3 4 5 6 7 8 9 10

SCALE 1:50

Tony Rogers
Building Consultants
Address: 40 Dawn Crescent, Upper Beeding
West Sussex, BN44 3WH
Telephone: 01903 815225 Fax: 01903 815225

Rev.	Date:	Revision Description:
A	Oct 2016	First floor flat roof altered to dummy pitch
B	April 2017	Alteration to fenestration

Client: Mr M Davies

Address: 42 Brighton Road
Shoreham
West Sussex
BN43 6RG

Project: Proposed extension

Scale: 1:50 1:100
Paper Size A1

Date: April 2016

Drawing No: 16/1123/03

Drawn By: AWR

Revision: B