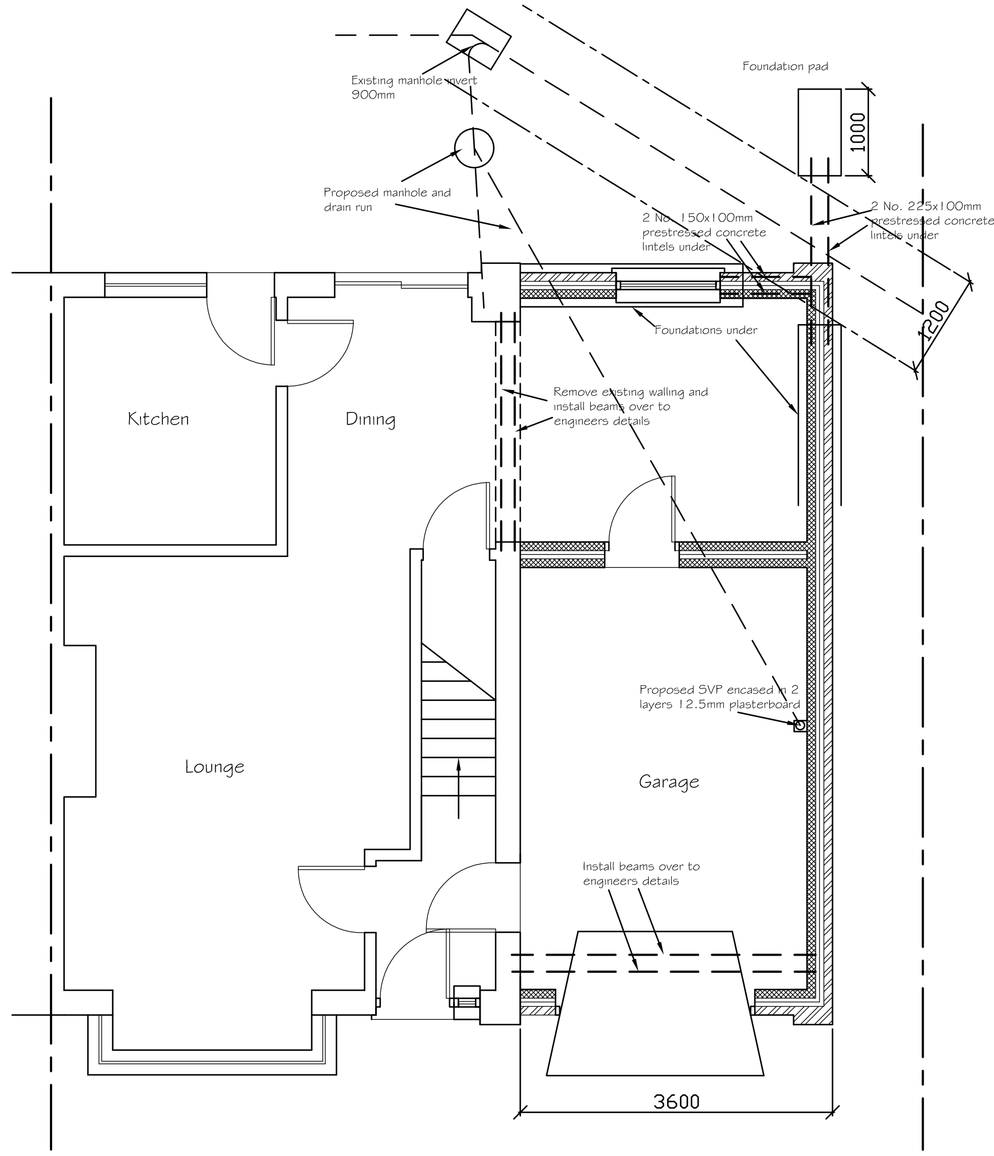

Proposed Ground Floor Plan

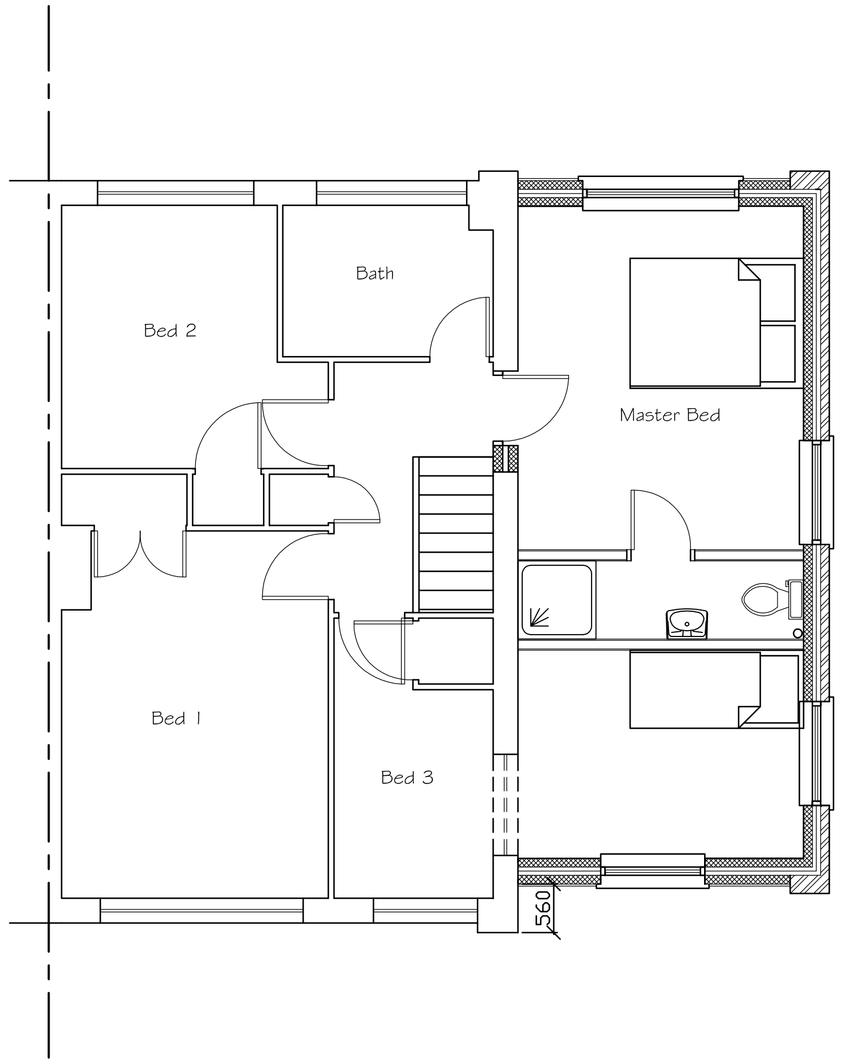

Proposed First Floor Plan

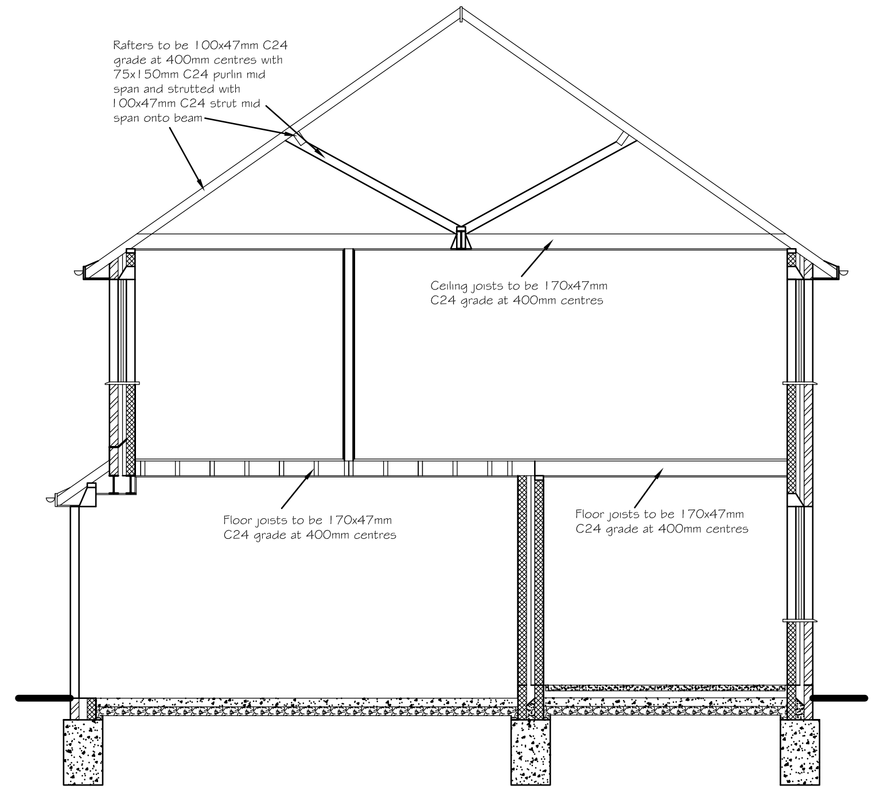

Proposed Cross Section

0 0.5 1 2 3 4 5 6 7 8 9 10

SCALE 1:50

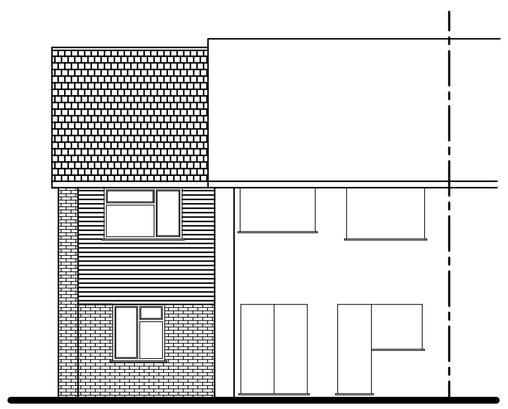

Proposed North-East Elevation

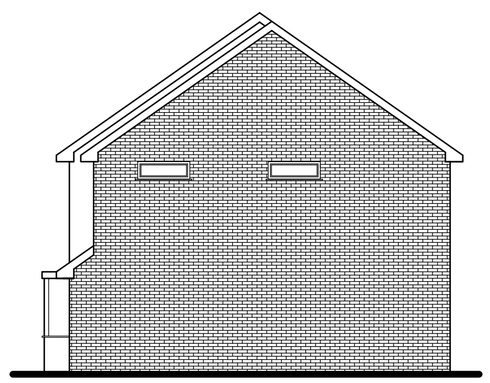

Proposed South-East Elevation

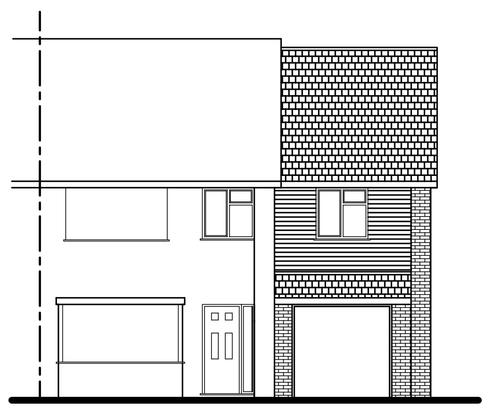

Proposed South-West Elevation

0 0.5 1 2 3 4 5 6 7 8 9 10

SCALE 1:100

Tony Rogers
Building Consultants
Address: 40 Dawn Crescent, Upper Beeding
West Sussex, BN44 3WH
Telephone: 01903 815225 Fax: 01903 815225

Rev.	Date:	Revision Description:
A	Jan 2017	Width of extension reduced and garage door repositioned
B	March 2017	Fenestration altered

Client: Mr & Mrs L Holland

Address: 77 Greenacres
Shoreham
West Sussex
BN43 5WY

Project: Proposed two storey side extension

Scale: 1:50 1:100
Paper Size A1

Date: November 2016

Drawing No: 16/1182/02

Drawn By: AWR

Revision: B