

ADUR & WORTHING PLANNING SERVICES
PLAN AWDM/0370/17
DATE VALID 24 APR 2017
AMENDMENT


1:100 Scale bar 1:50 — 0 — 10m

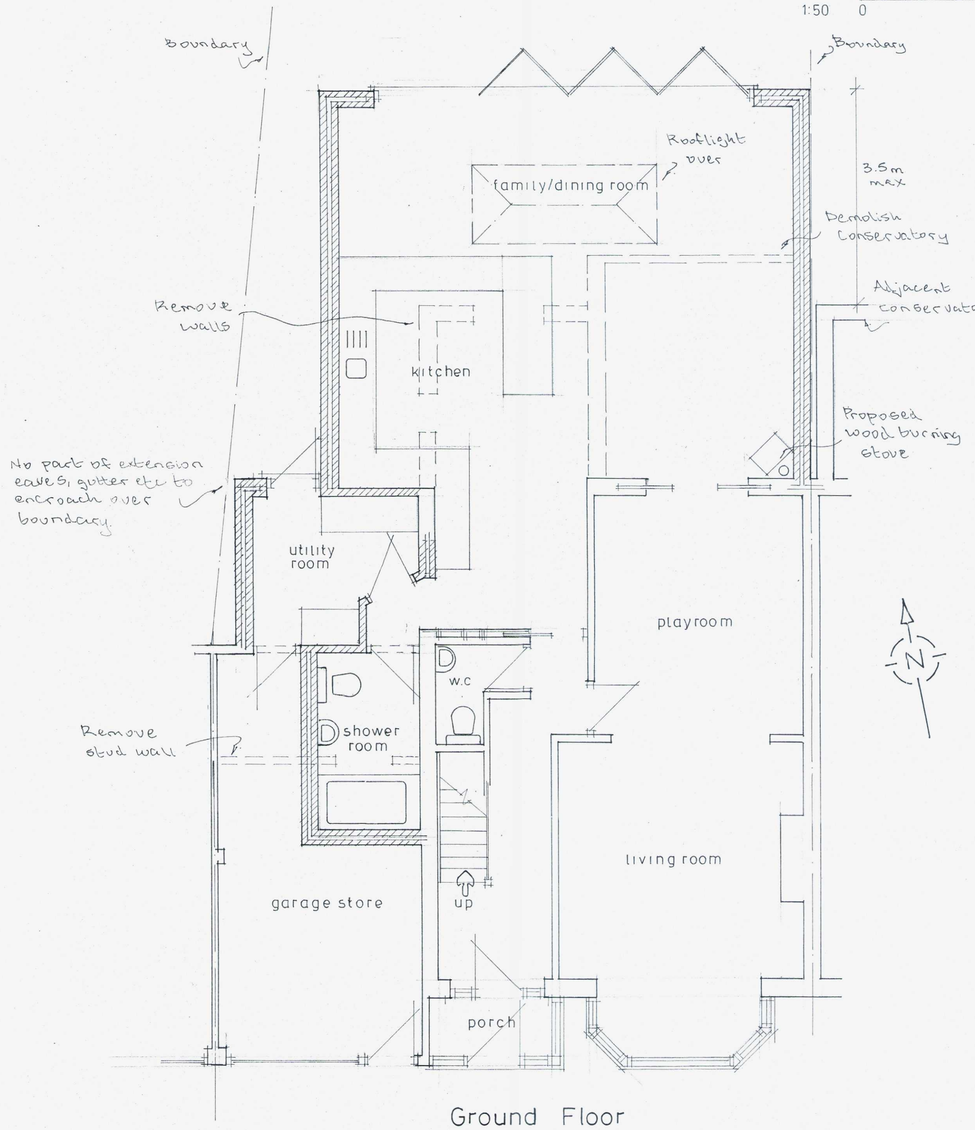

Ground Floor

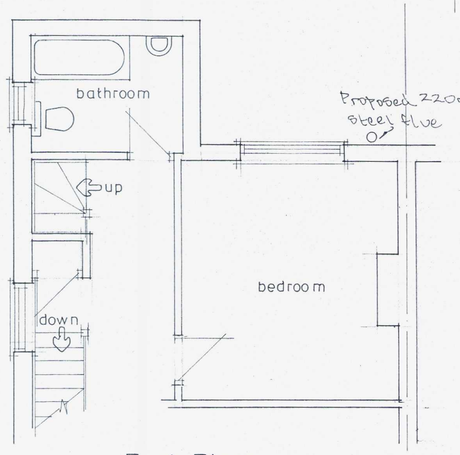


First Floor

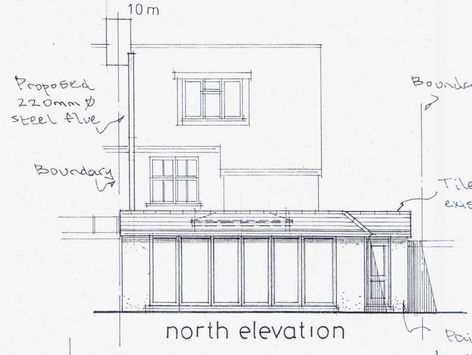


north elevation




west elevation

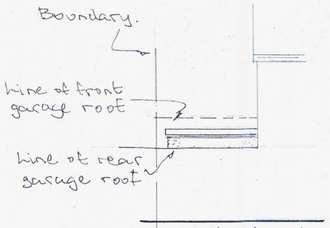

south elevation

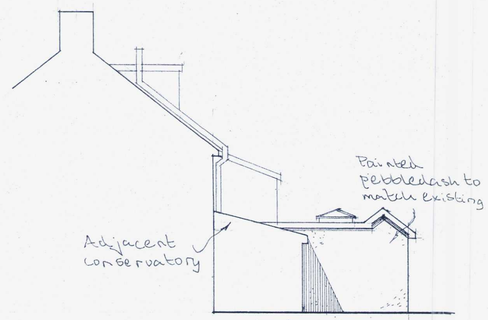

east elevation

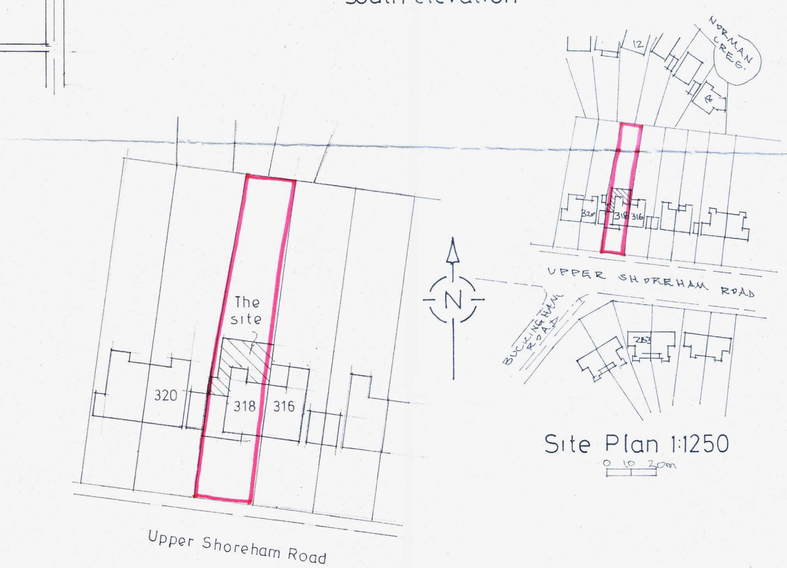

Site Plan 1:1250
0 10 20m

Upper Shoreham Road

Block Plan 1:500
0 10m

A	20.4.17	Extension reduced
	Date	Revisions

© copyright

Job Title

Proposed Extension

Drawing Title

318 Upper Shoreham Rd. Shoreham

AMENDMENT

Scale 1:50 1:100

Date

Drawn by

Drg No. 465/01

Rev. A

841 x 594mm A1