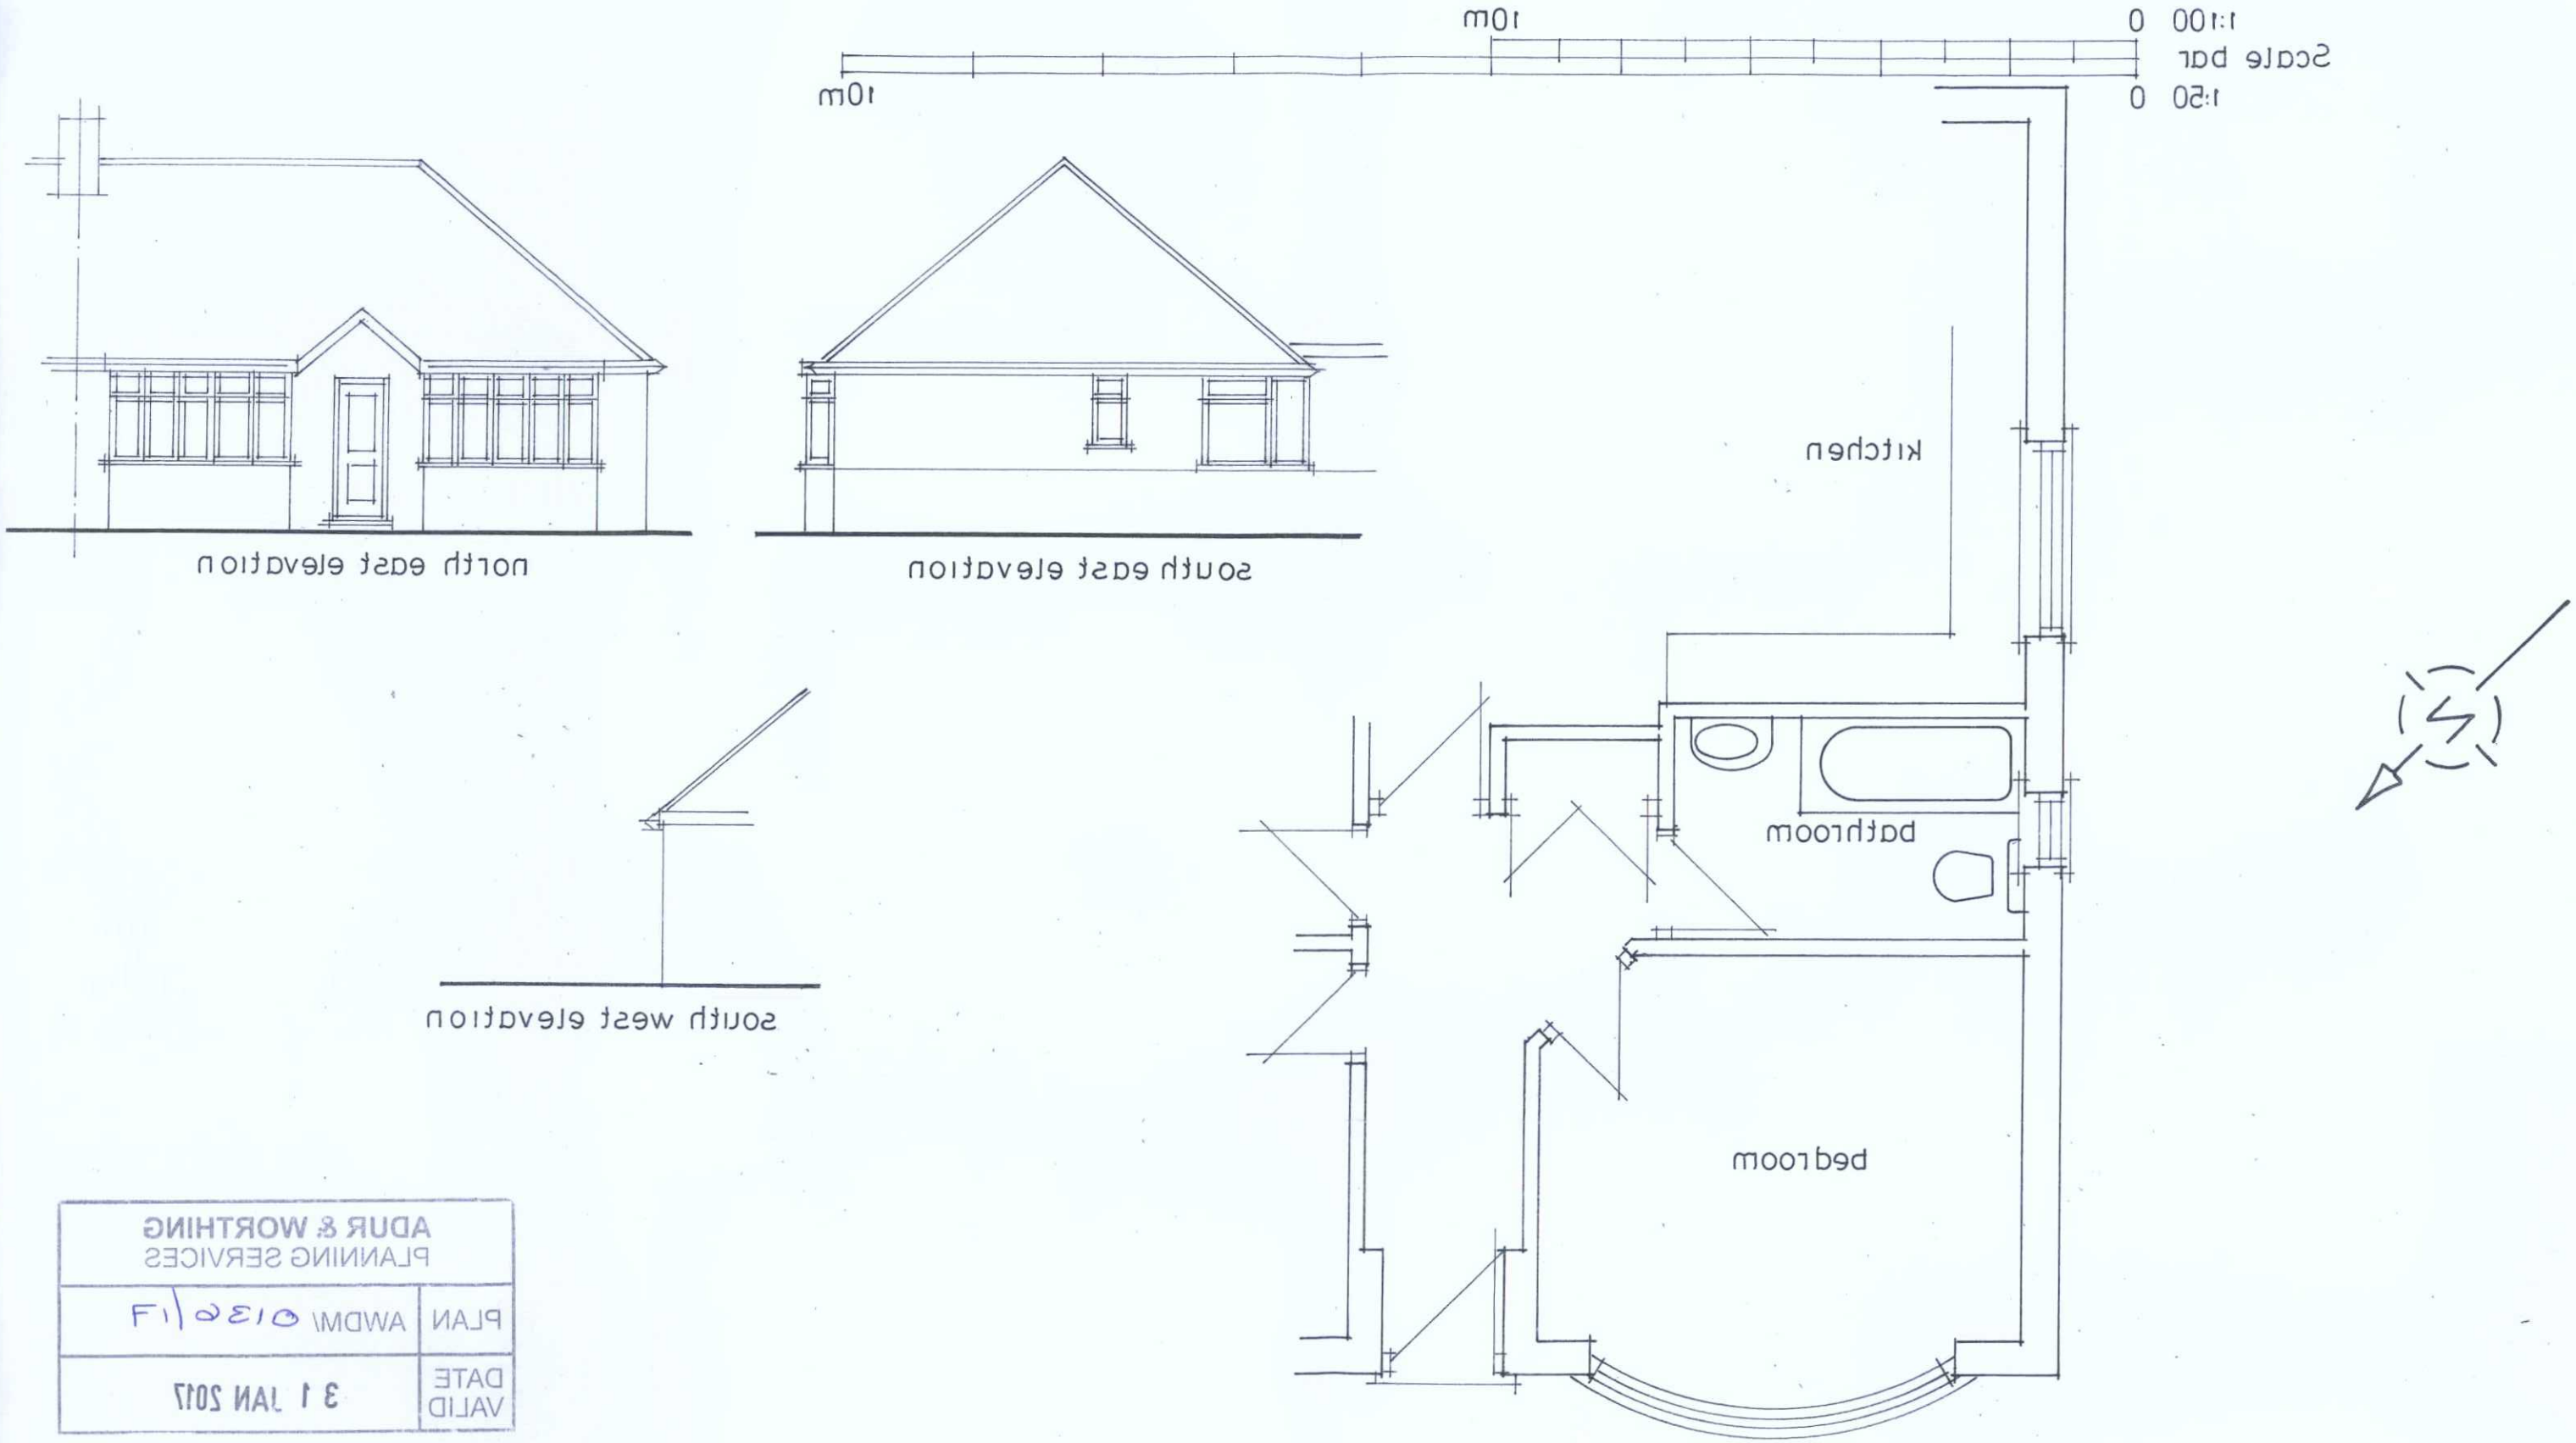

ADUR & WORTHING PLANNING SERVICES	
PLAN	AWDM/ 0136/17
DATE VALID	31 JAN 2017

Existing Layout
112 The Crescent
Southwick
Scale 1:50 1:100
Drng no 477/02

A3