


1:100 0 10m
Scale bar
1:50 0 10m

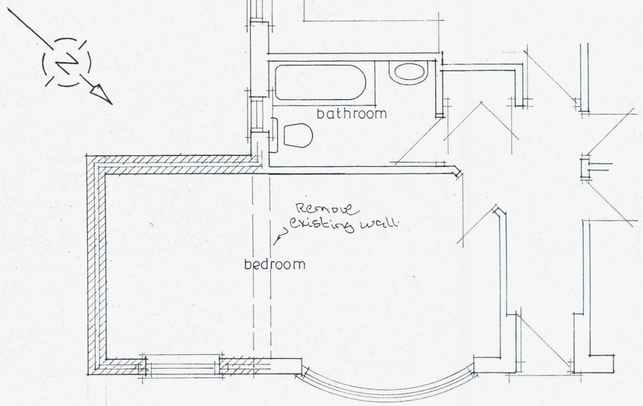

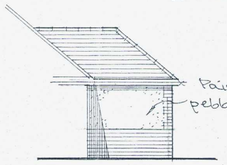

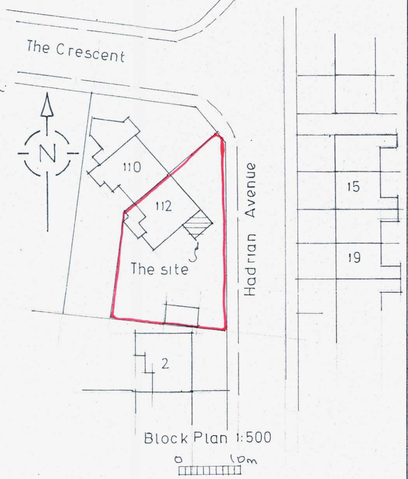




NOTES

WORTHING BUILDING SERVICES
APPL. NO. AWDM/0136/17
RECD. 31 JAN 2017

A		
Date	Revisions	

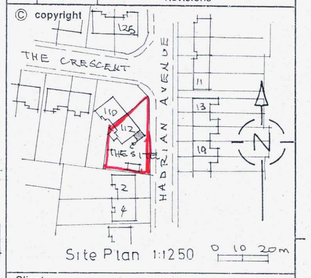

Client
Mr&Mrs.T.Grant

Job Title
Proposed Extension

Drawing Title
112 The Crescent
Southwick

Scale 1:50 1:100

Date | Drawn by

Drg No. 477/01 | Rev.

594 x 420mm A2