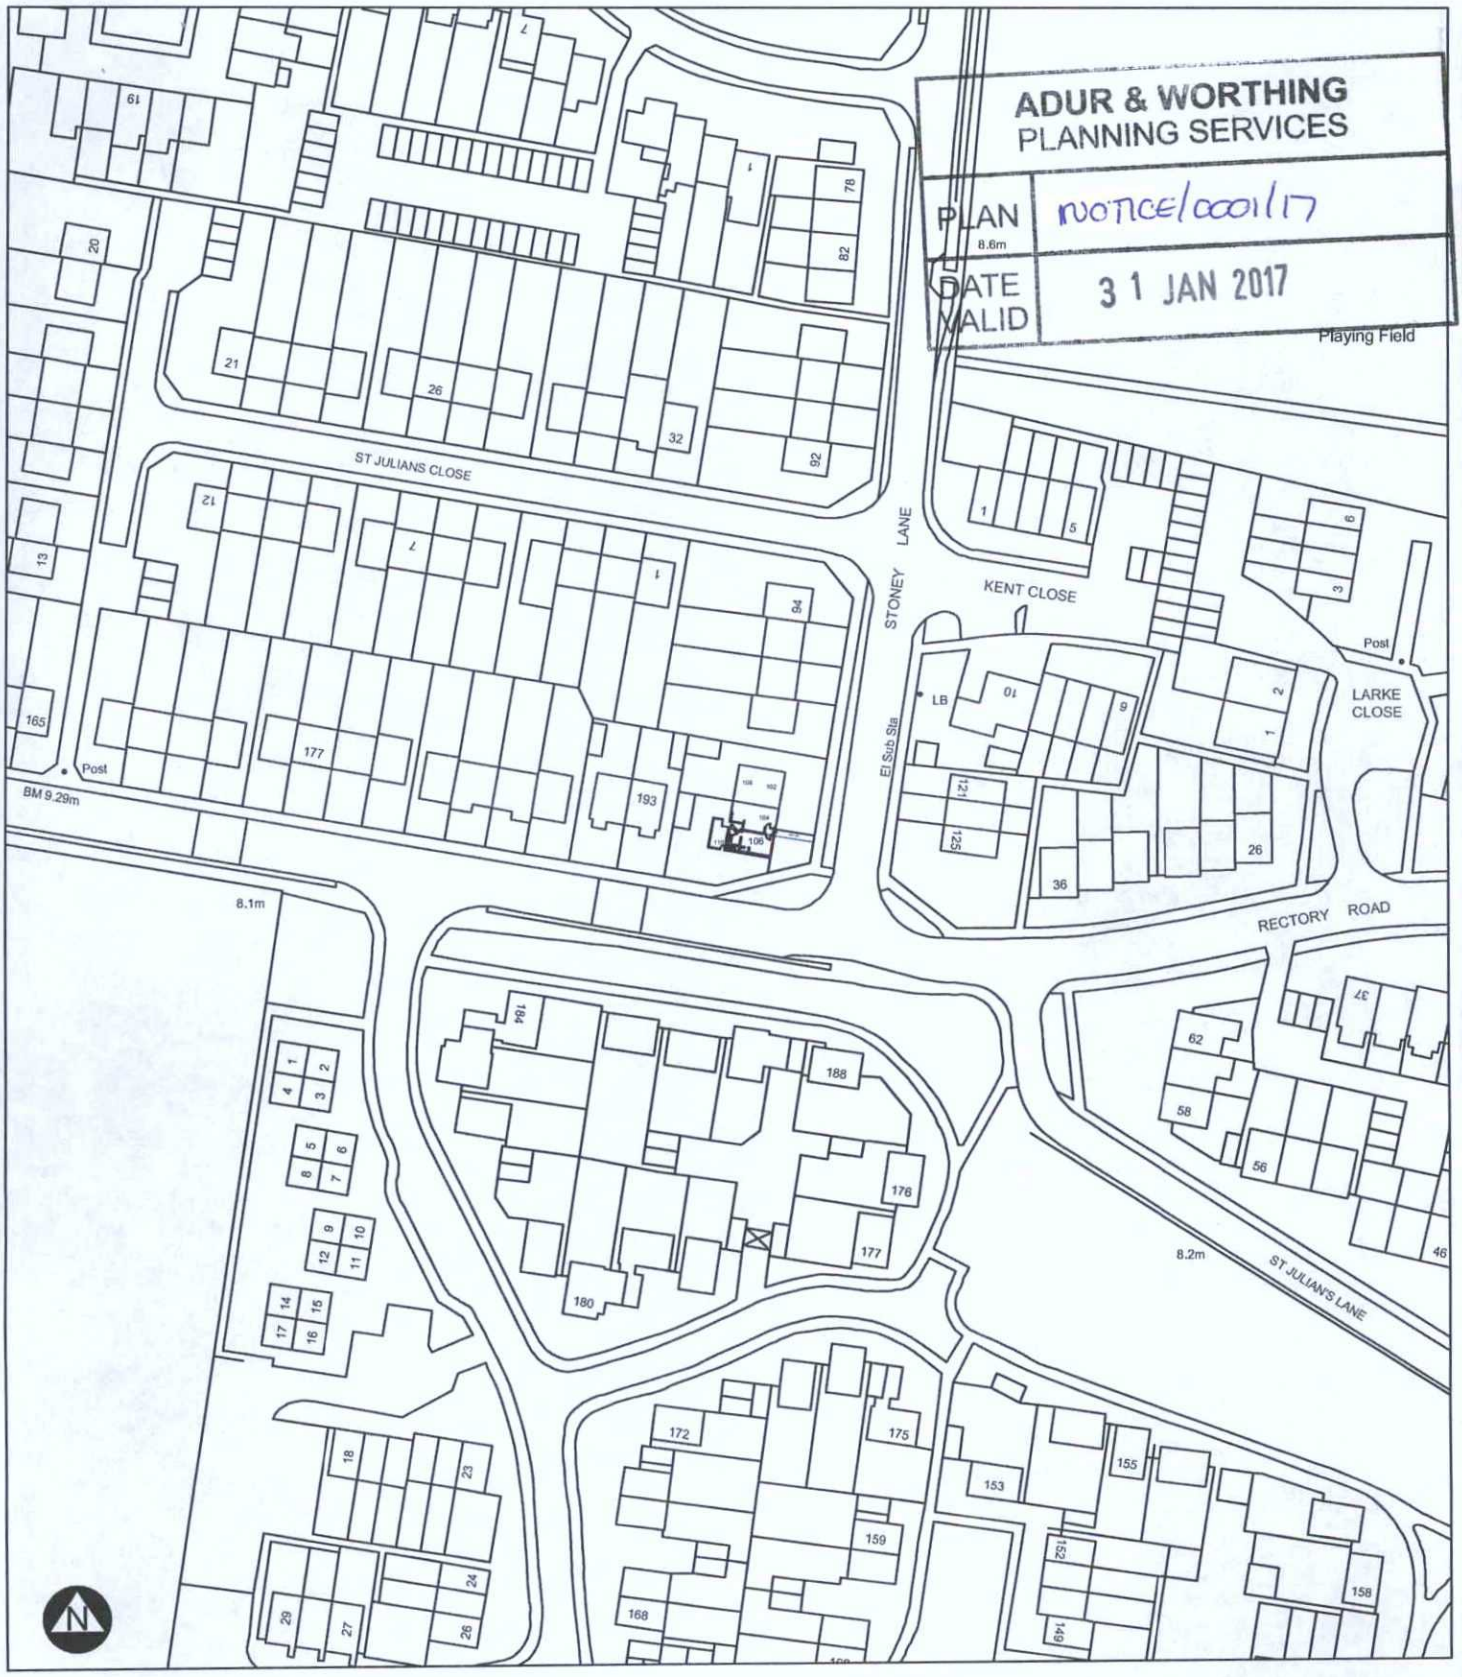

Revision:

address
Mr & Mrs Luke
57 Kings Road, Lancing
West Sussex, BN15 8EG

project
Proposed Change of Use from Retail (A1) to residential (C3)
at: 106 Stoney Lane, Shoreham By Sea, West Sussex

title
Existing Location Plan

scale	date	dwg no.	revision
1:1250 on A4	Jan 2017	2017.176.02	

DOWNSVIEW ASSOCIATES
Chartered Surveyors

Little Acorns
Hampers Lane
Storrington
West Sussex
RH20 3HZ

Tel: 01903 746367
Mob: *07525 844965*

Email:
mail@downsview-surveyors.co.uk

RICS