Existing Front Elevation (Scale 1:100)

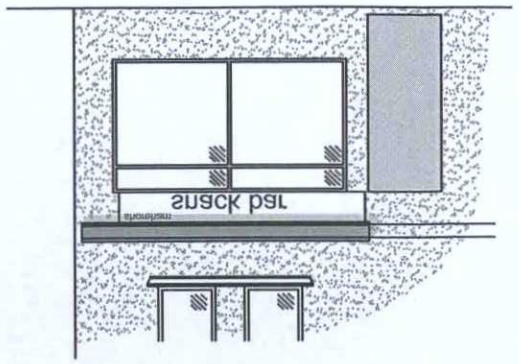

Proposed Site Plan (Scale 1:500)

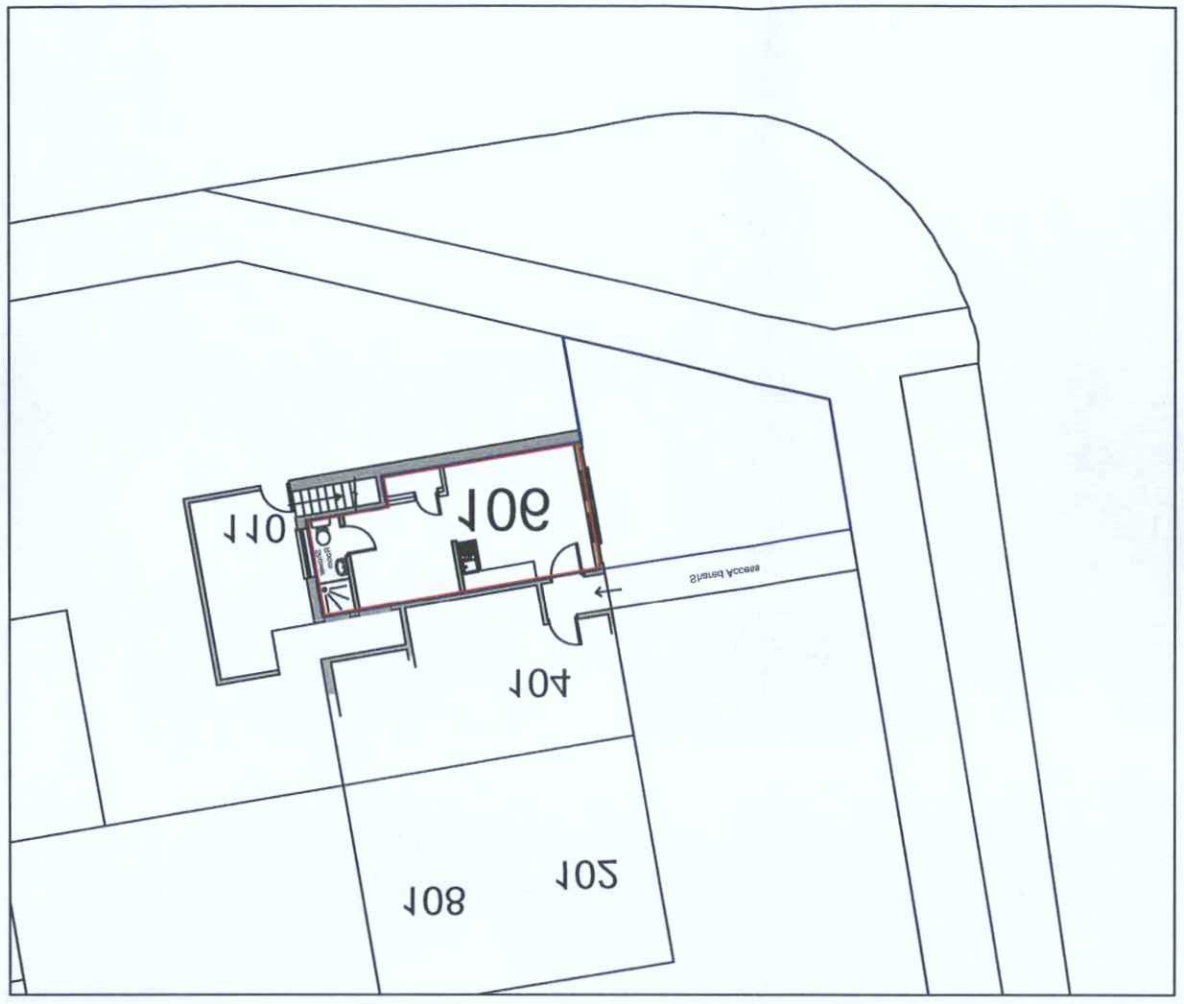

Proposed Front Elevation (Scale 1:100)

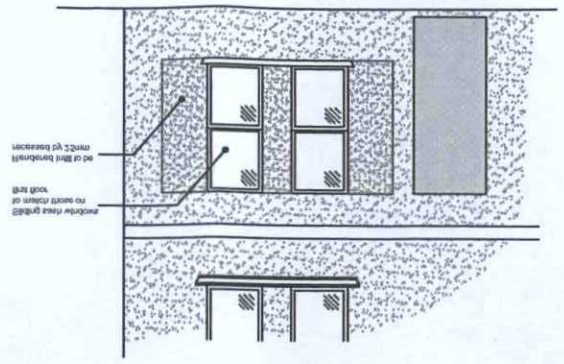

Existing Layout of Flat (Scale 1:100)

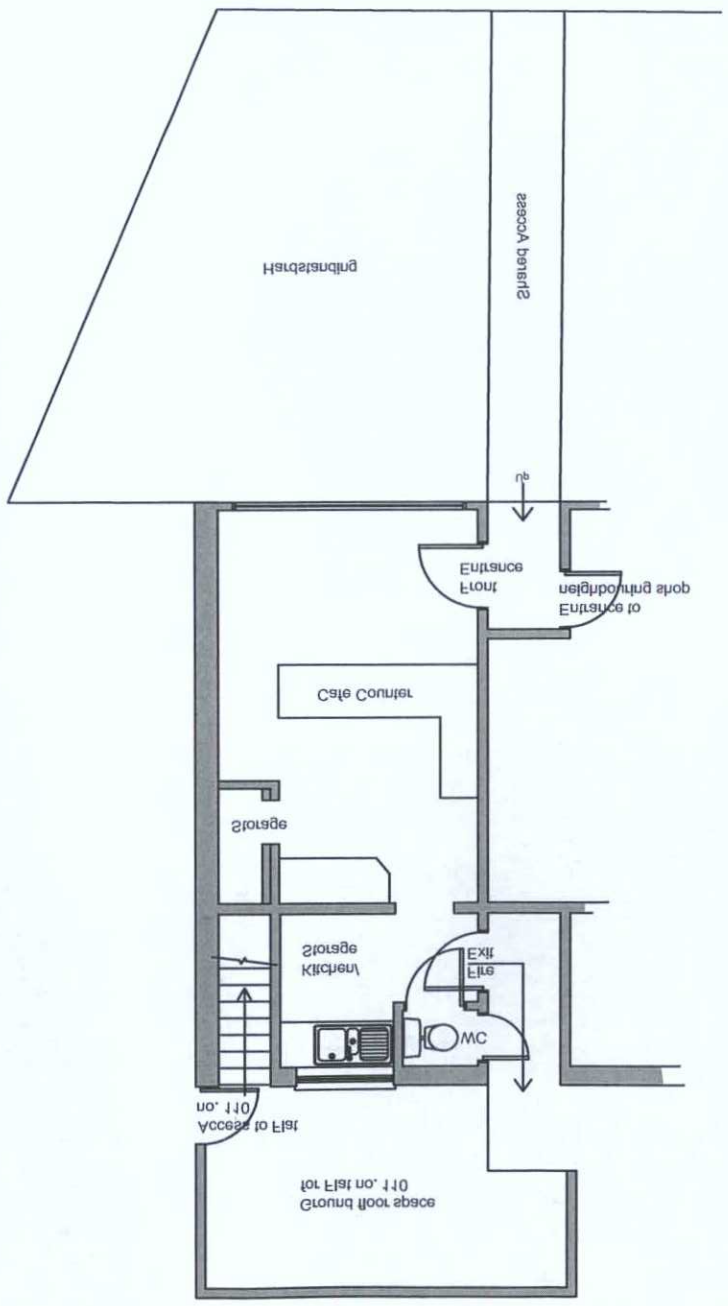

Proposed Layout of Studio Flat(Scale 1:100)

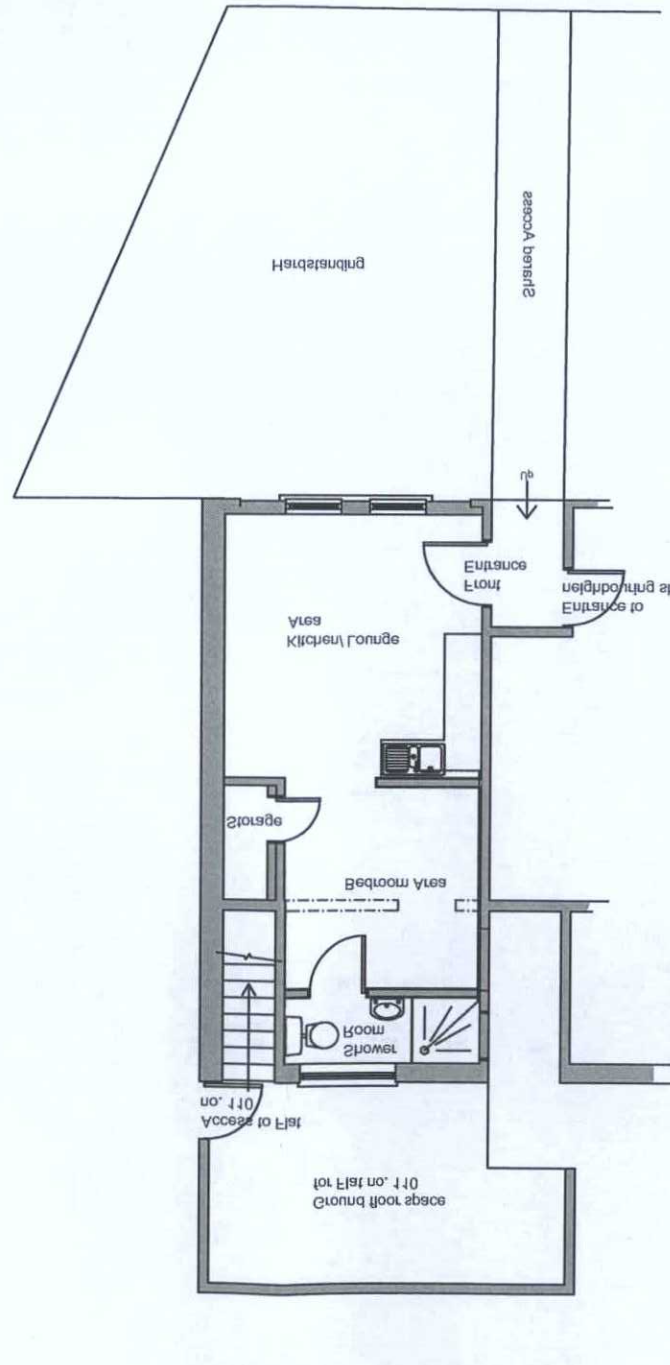

Scale Bar (1:100)

0m 5m 10m

DATE VALID	PLAN	3 / 1 JAN 2015

CHATTERTON HARROW & RUDD
PLANNING SERVICES

Approved/Refused

Chartered Surveyors
ASSOCIATES
DOWNSVIEW

Proposed Change of Use from Retail (A1) to Hairdresser (C3)

10 Old Church Lane, Gunnersbury W5 2BA, West London

Existing & Proposed Layouts and Elevations

scale:	date:	revision:
As listed @ A3	Jan 2015	

drawing number:

5015.17.10