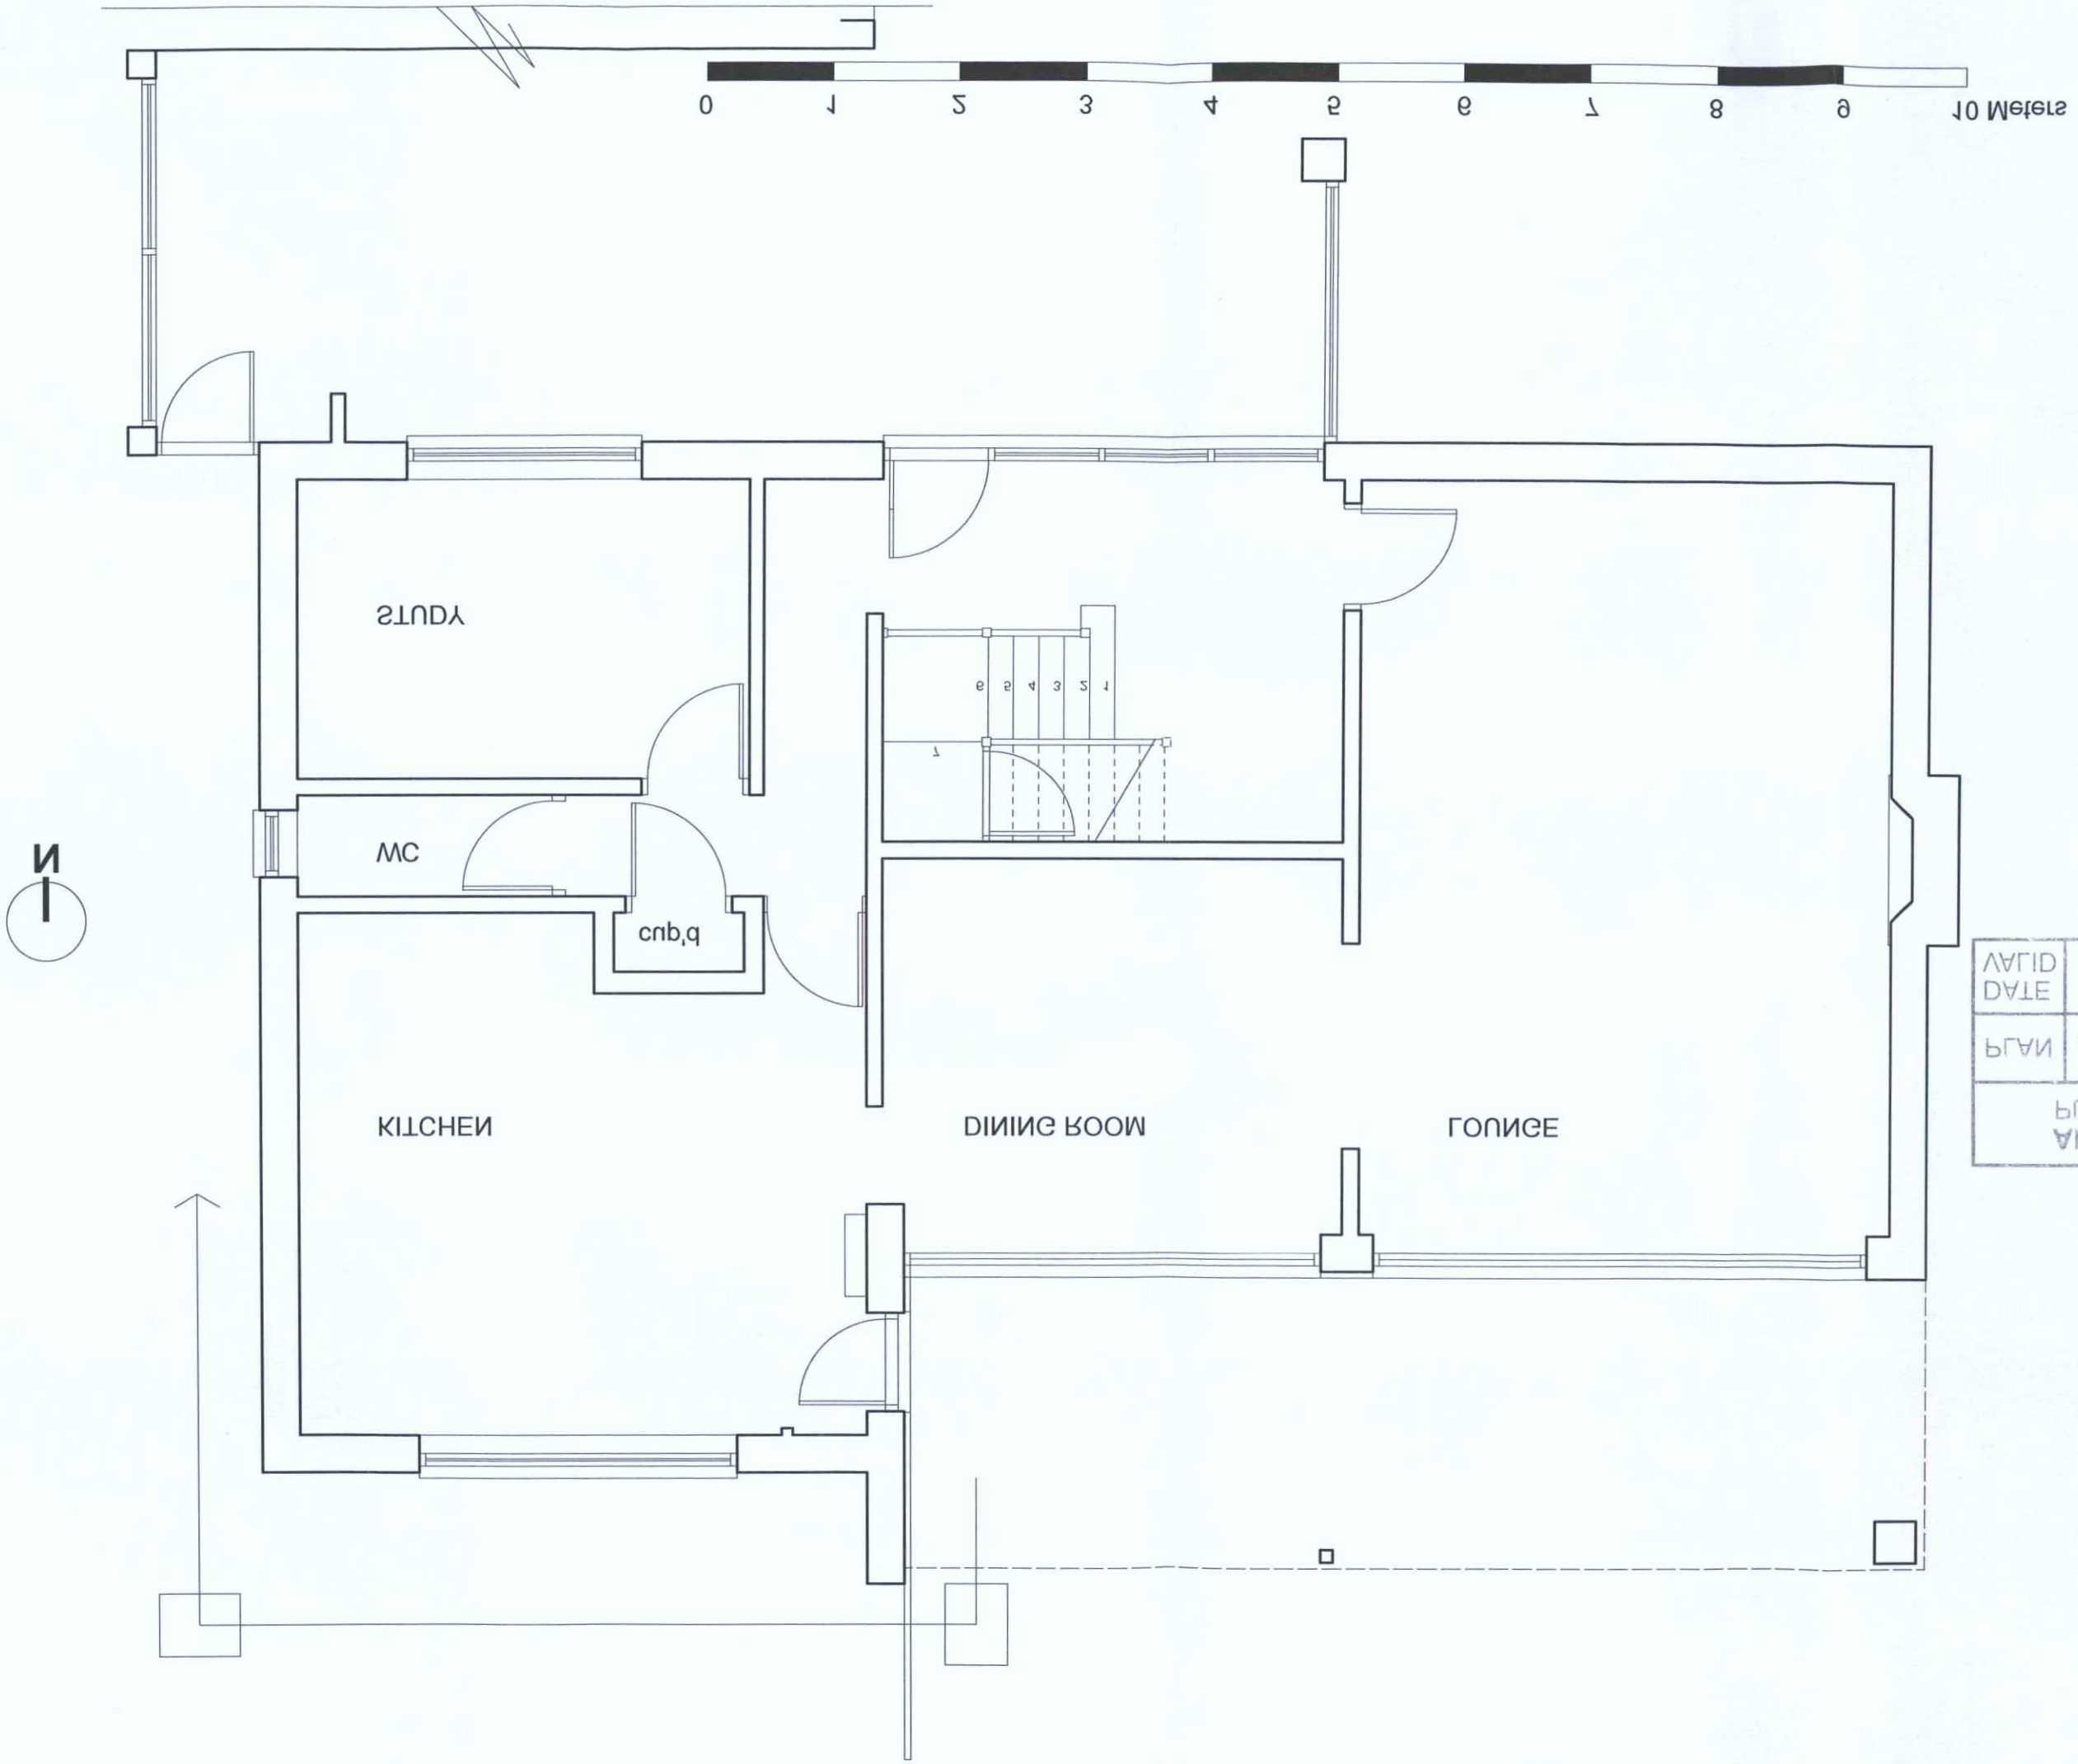

Alexander Partnership
Architectural Practice

Do not scale this drawing.
Read in conjuction with all other relevant consultant's drawings and specification.
Contractor to check all dimensions on site prior to fabrication and report any discrepancies to the Architect.
This drawing is copyright and it must not be reproduced without prior agreement.

NOTES:

ADUR & WORTHING
PLANNING SERVICES

PLAN	AWDM/ 00 47/17
DATE	- 1 FEB 2017
VALID	

CLIENT:
Mr. Hossein

LOCATION:
152 Old Fort Road
Shoreham-by- Sea.

PROJECT:
Extension and alterations.

DWG DESCRIPTION:
Existing Ground Floor Plan.

Scale: 1:50 @ A3
Date: August 2016
Drg. No: 01/1608657

Alexander Partnership
Campbell House
21 Campbell Road
Brighton, BN1 4QD
Tel: 07802 731745
Email: astevens@alexpart.co.uk
Website: www.alexpart.co.uk