


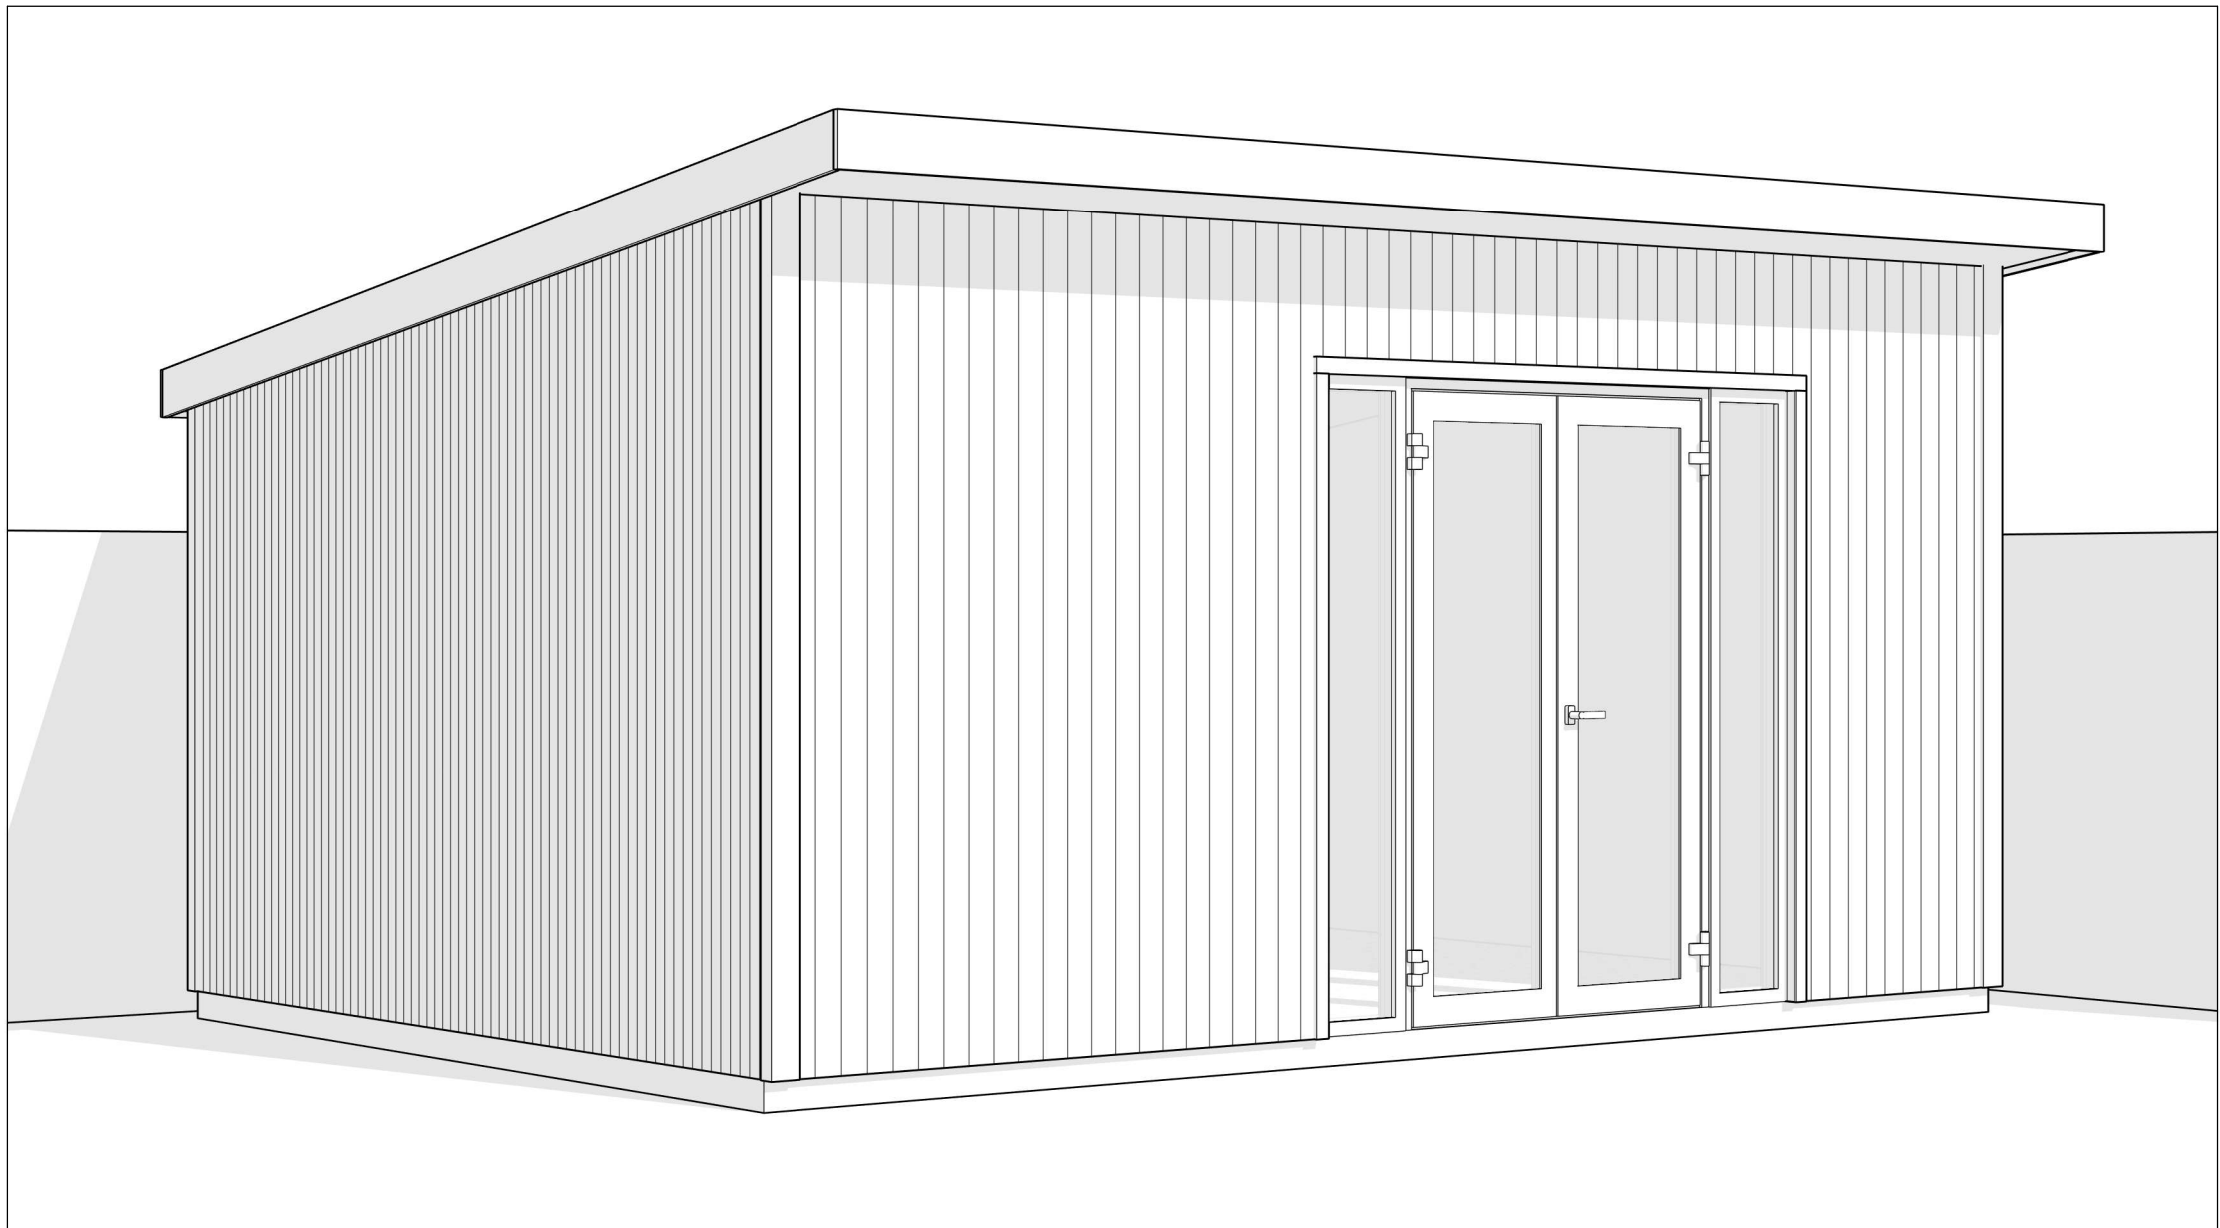

Name: Jane & Michael Brooke	Project: Detached Gym Room	Revision date: 19/08/2026	Revision: F01	Plan No: PLA006	
Address: 56 Haynes Road, Worthing, BN14 7JY	Title: Proposal 3D View	Project No: 2734	Scale: Not to scale	Paper Size: A3	