


Proposal Shown Hatched

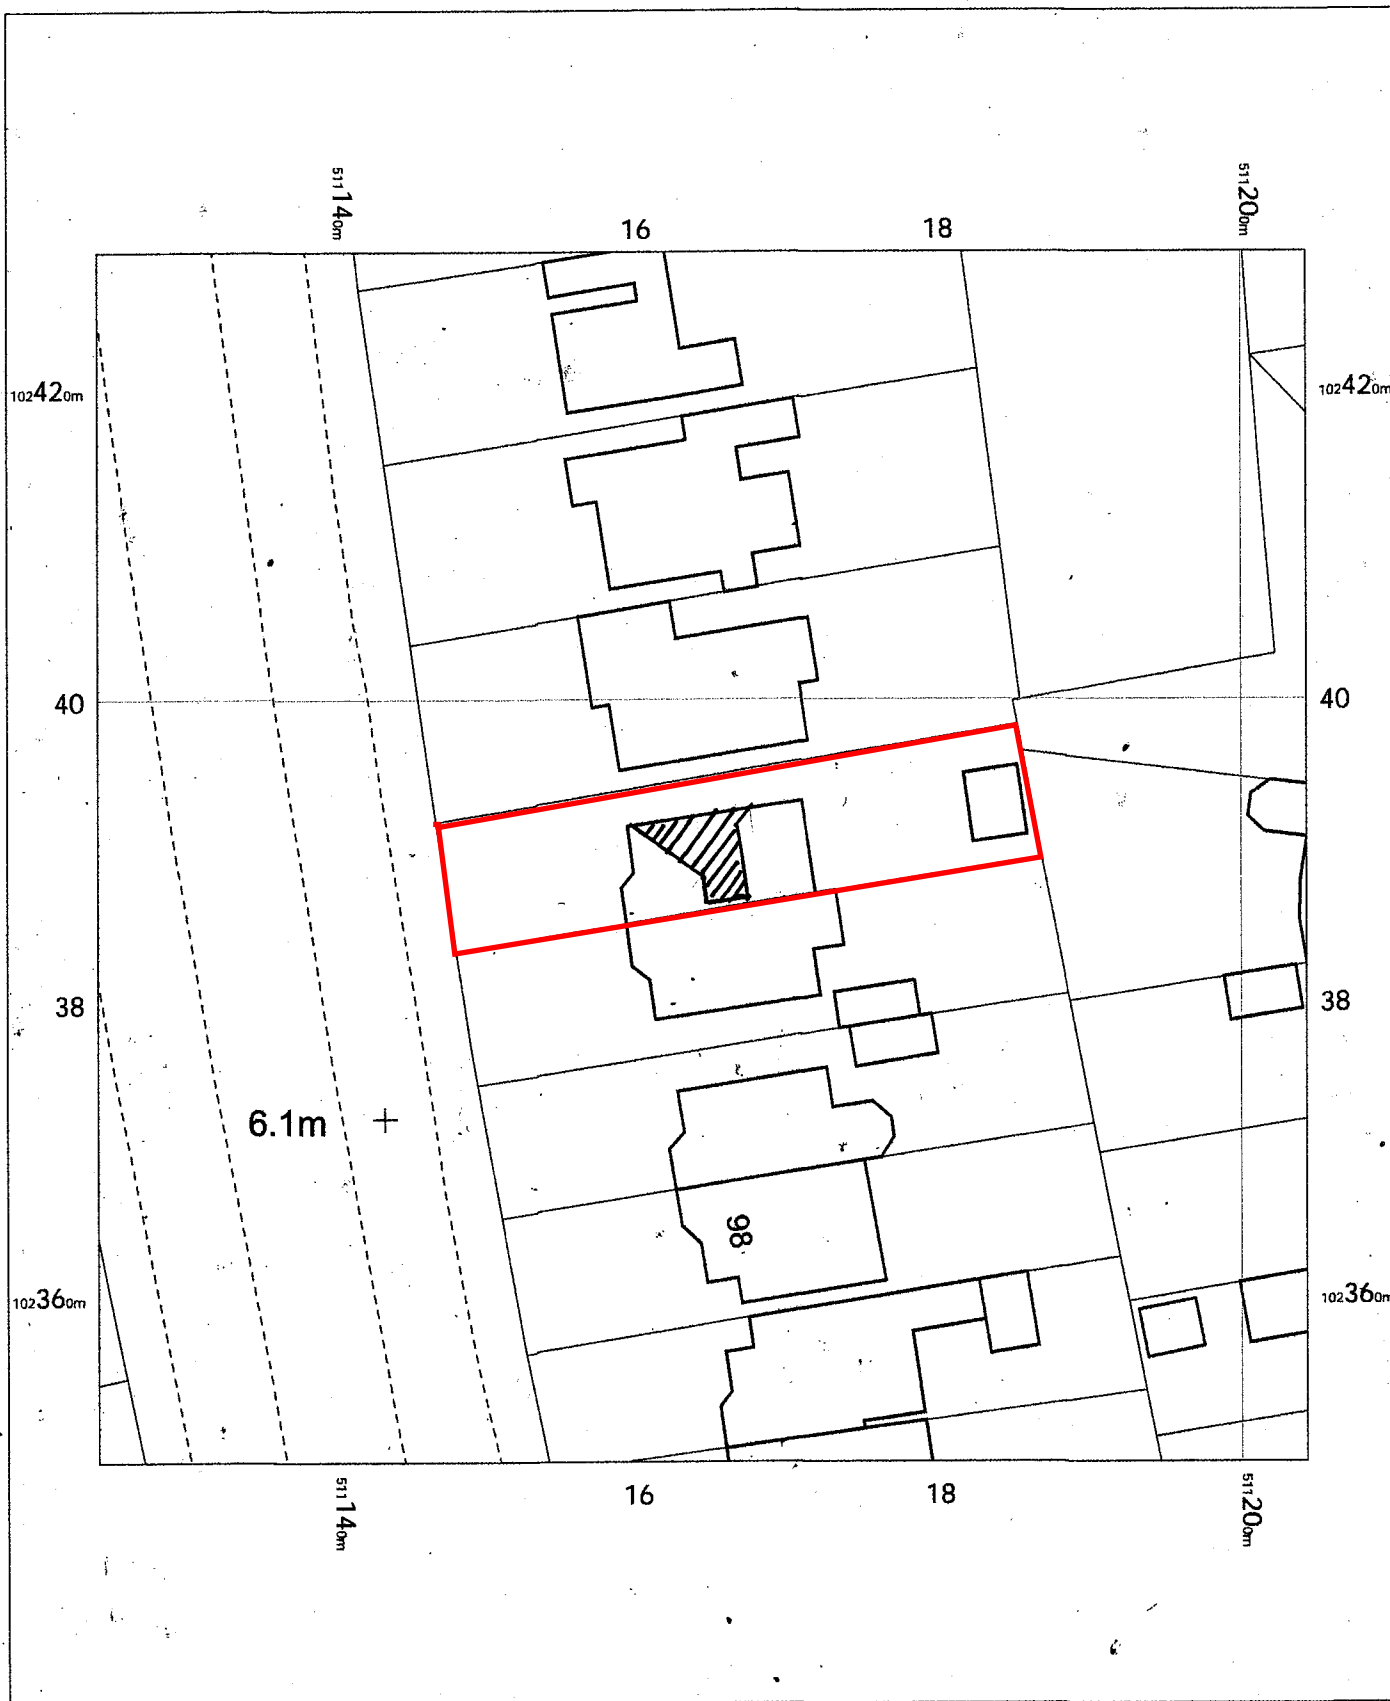

**Proposed Block Plan**

104 Sea Lane,  
Goring,  
West Sussex  
BN12 4PU

OS MasterMap 1250/2500/10000 scale  
Monday, August 10, 2026, ID: NMC-01291886  
[www.nationalmapcentre.co.uk](http://www.nationalmapcentre.co.uk)

1:500 scale print at A4, Centre: 511164 E, 102390 N

©Crown Copyright Ordnance Survey. Licence no.  
AC0000814278



**NATIONAL  
MAP CENTRE**