




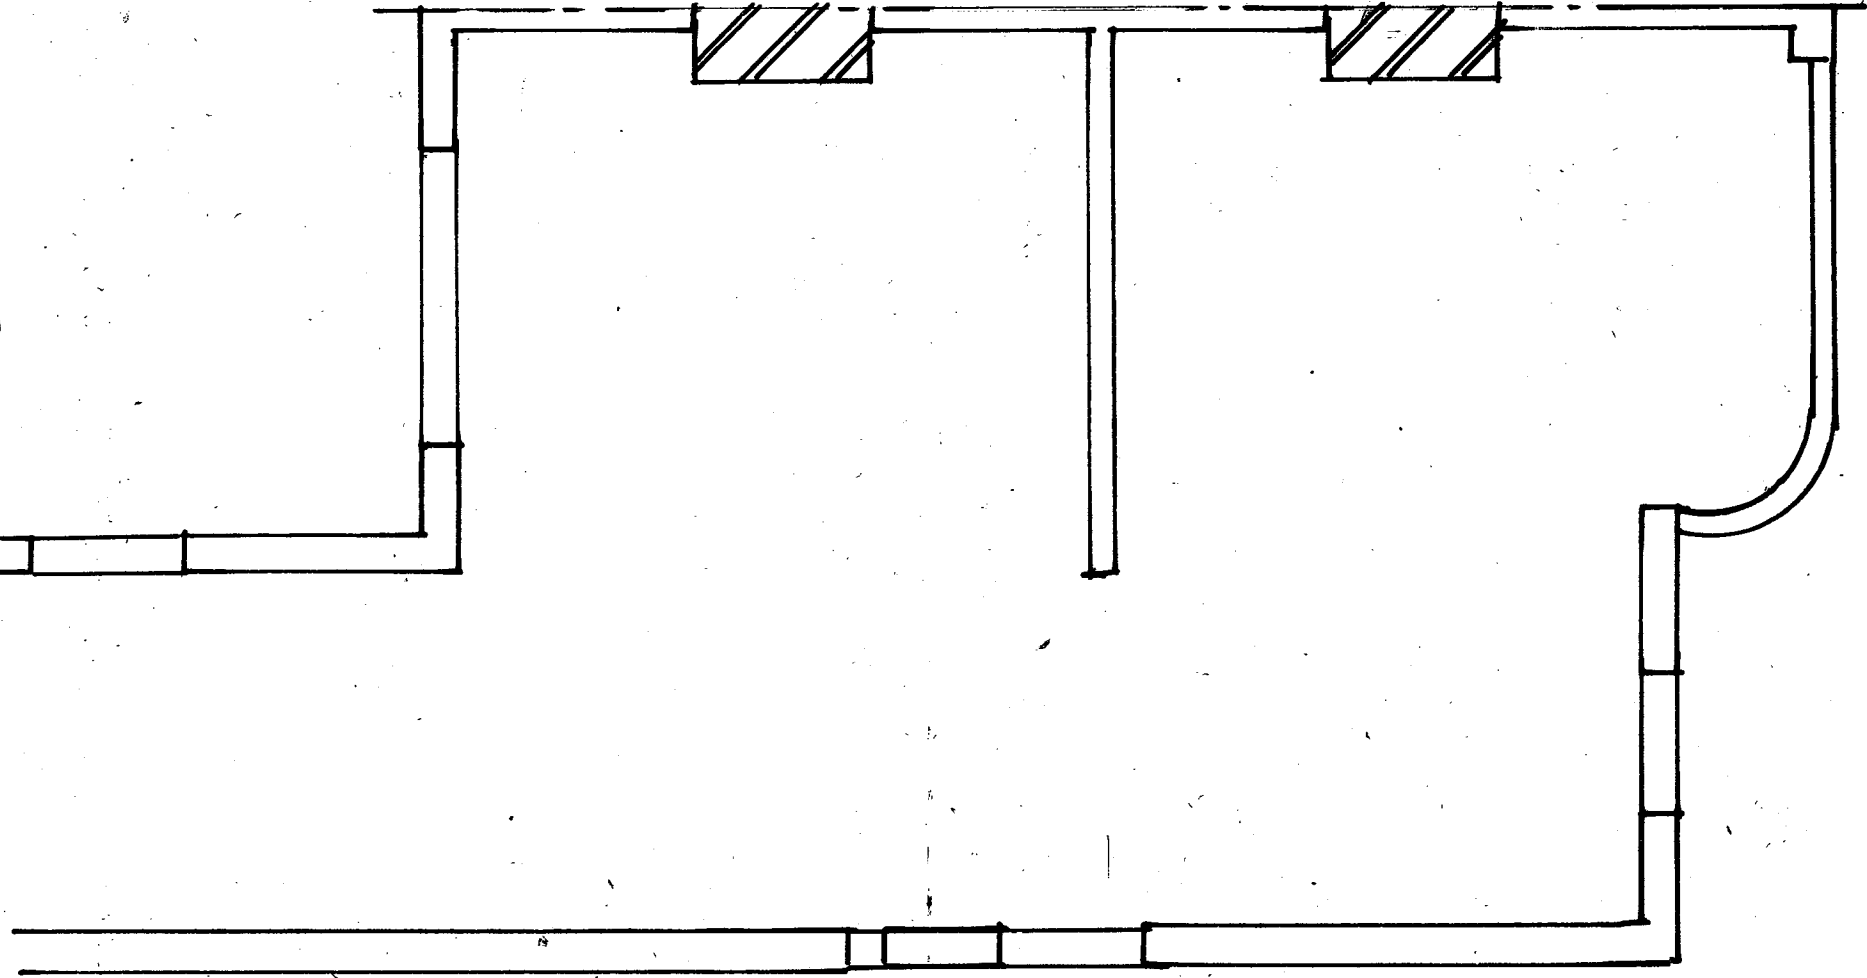

Proposed Joist Layout

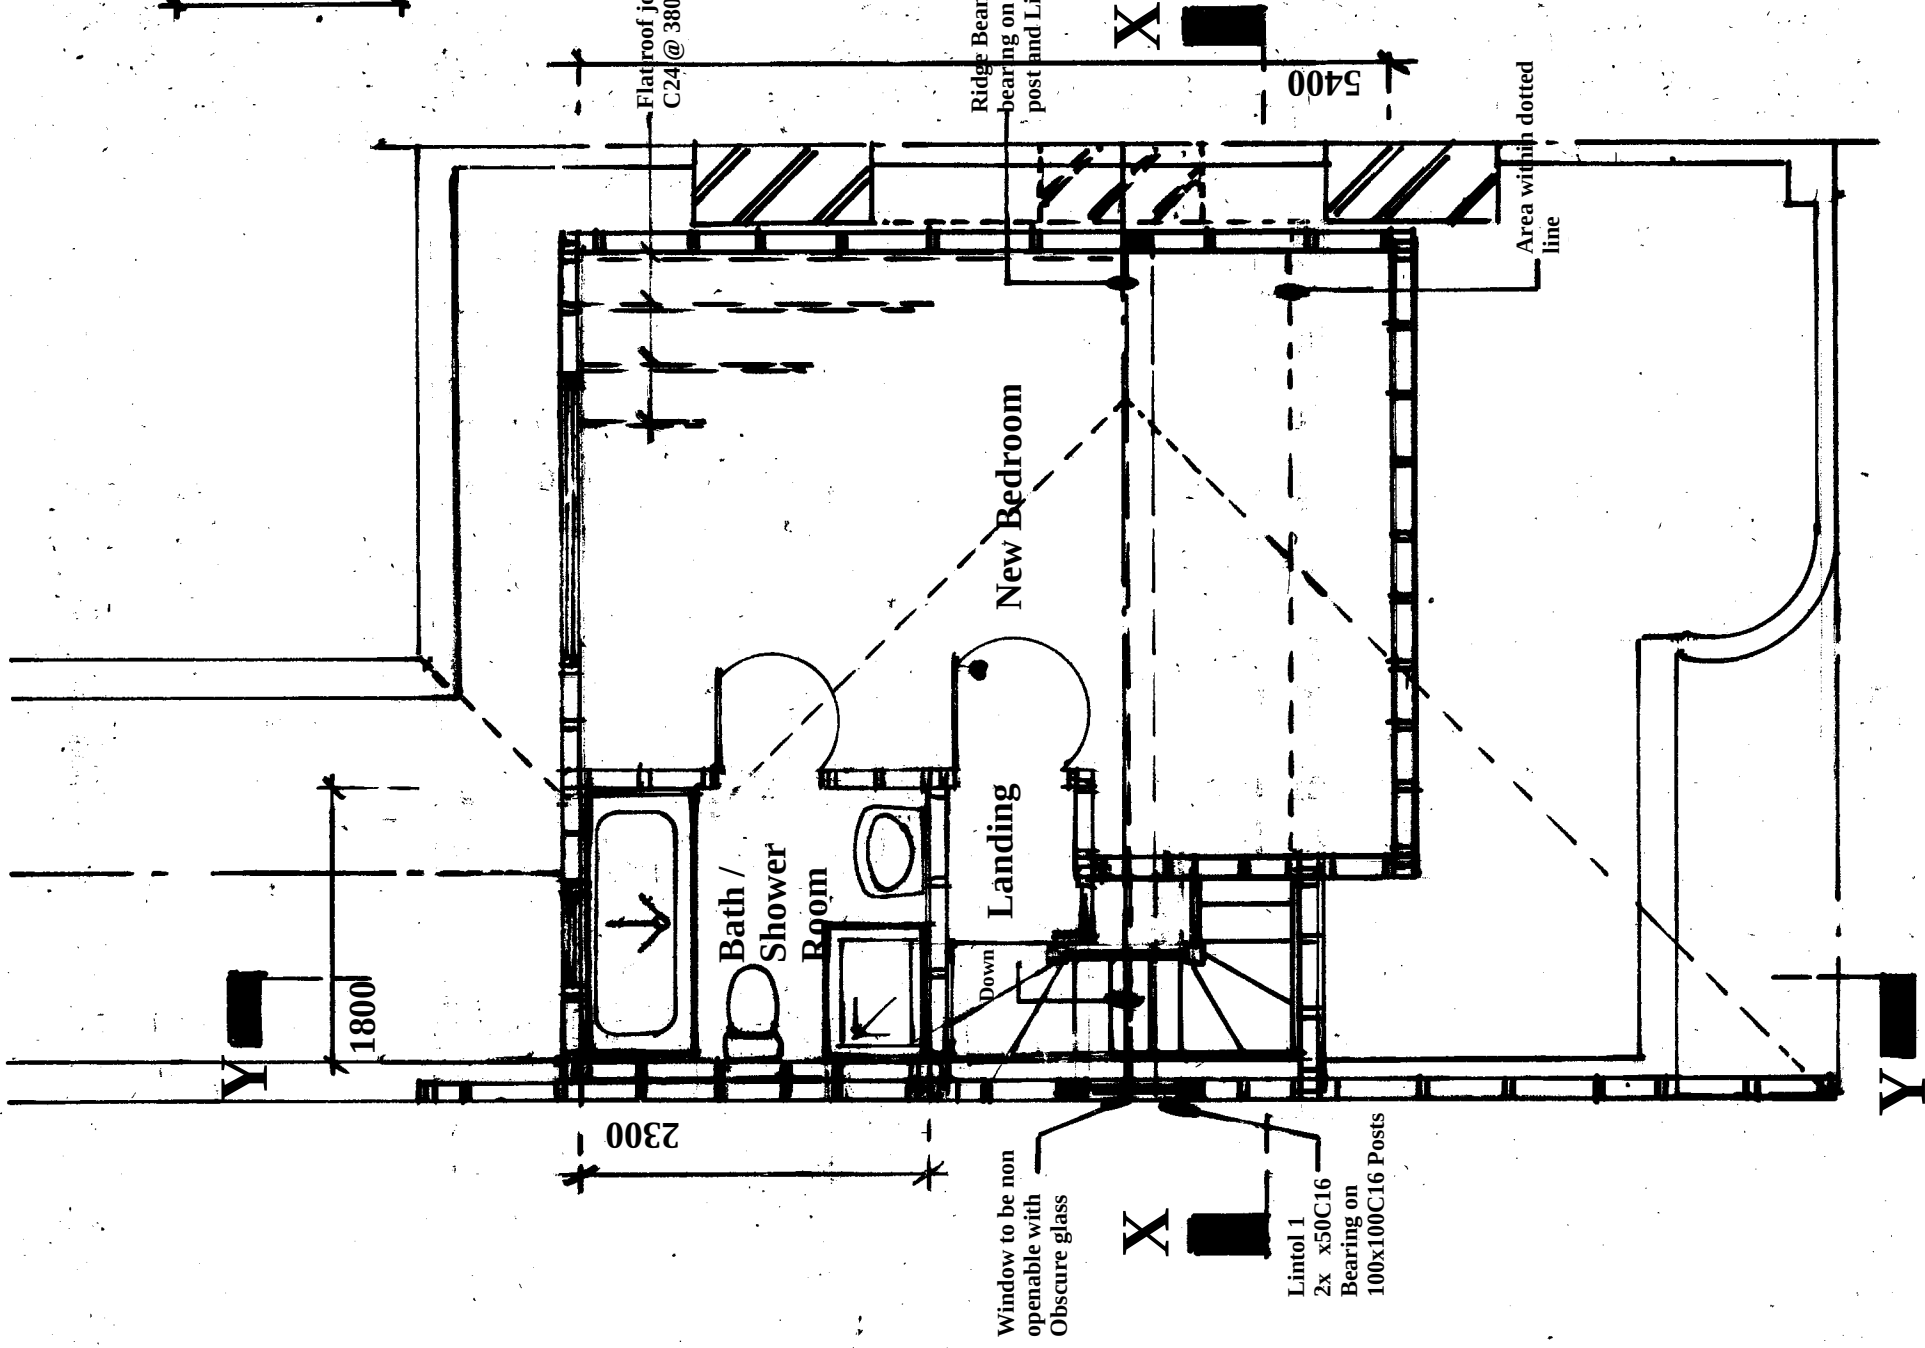

Proposed Loft Room Plan

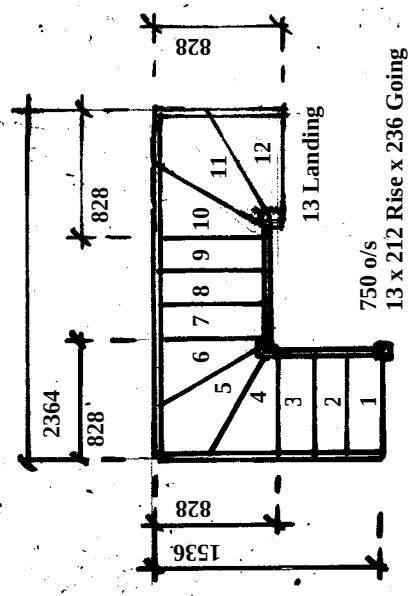

Proposed Staircase Plan



Amendments	Date

Client
Dr Barla

Site Address

**104 Sea Lane
Goring on Sea
West Sussex
BN12 4PU**

Proposal
Loft Conversion

Drawing Title
Proposed Joist/ Loft Room Plan

Date
20/07/26

Drawn
S. Burrows

Scales
1:50

DWG NO.	REV
S13551/2	



Scale Bar 1:50