



Flat roof joists x 50
C24 @ 380 c/c

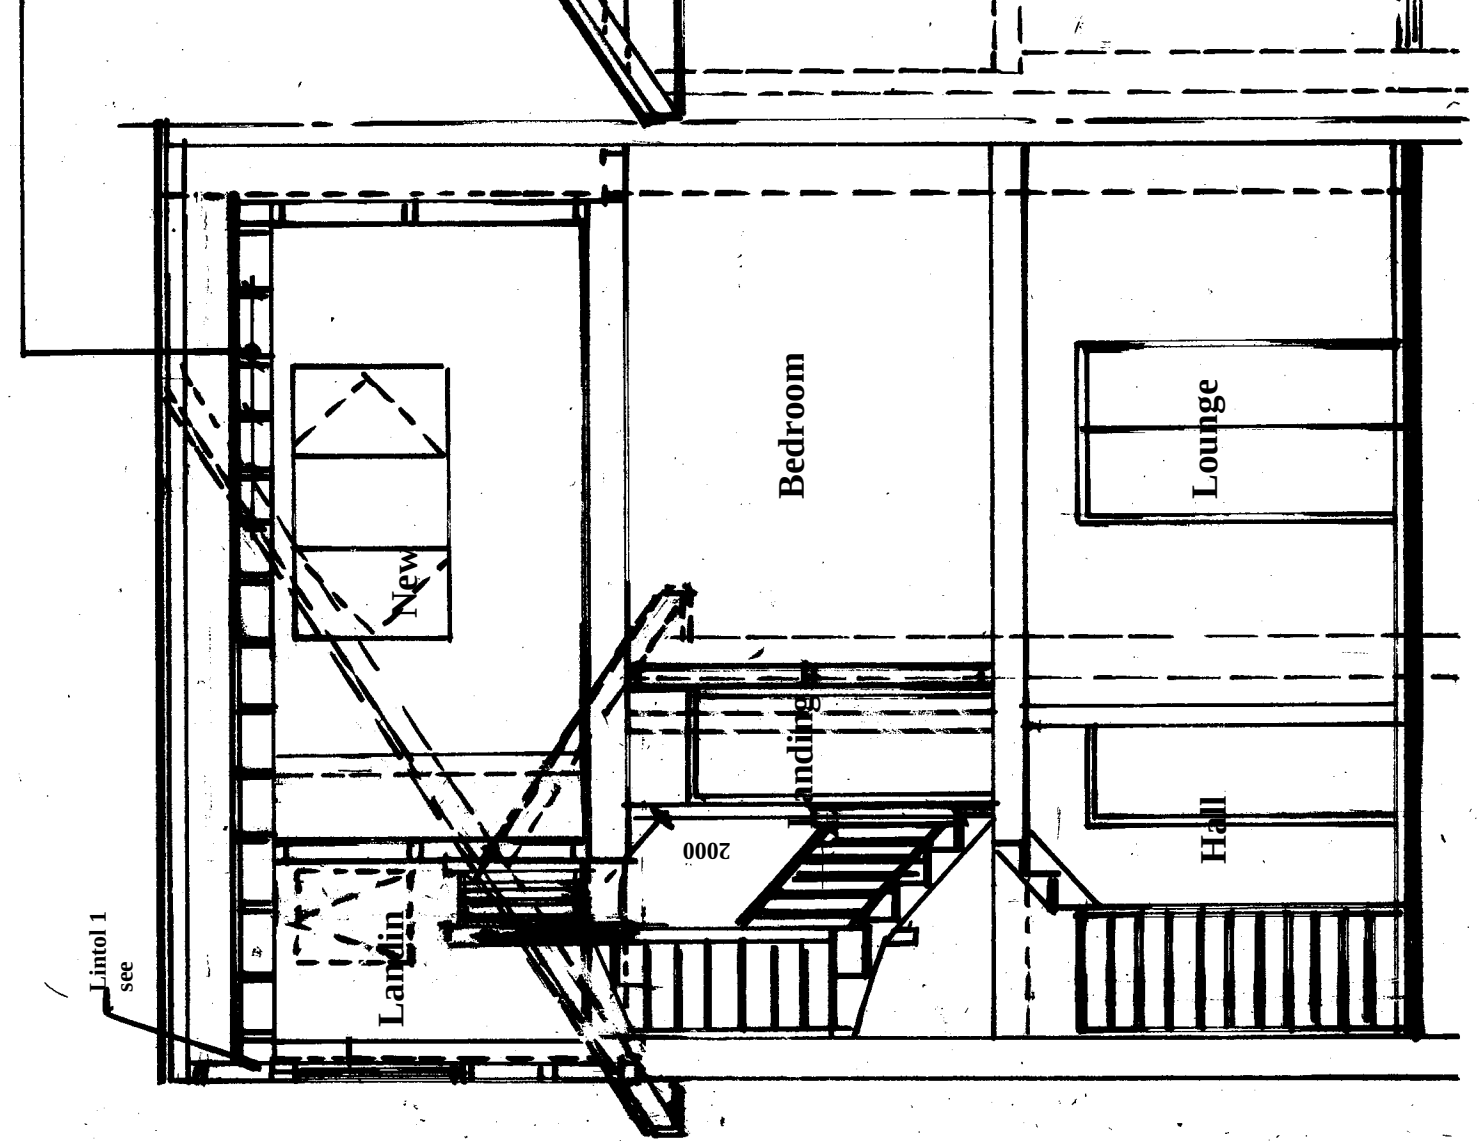

Section X-X

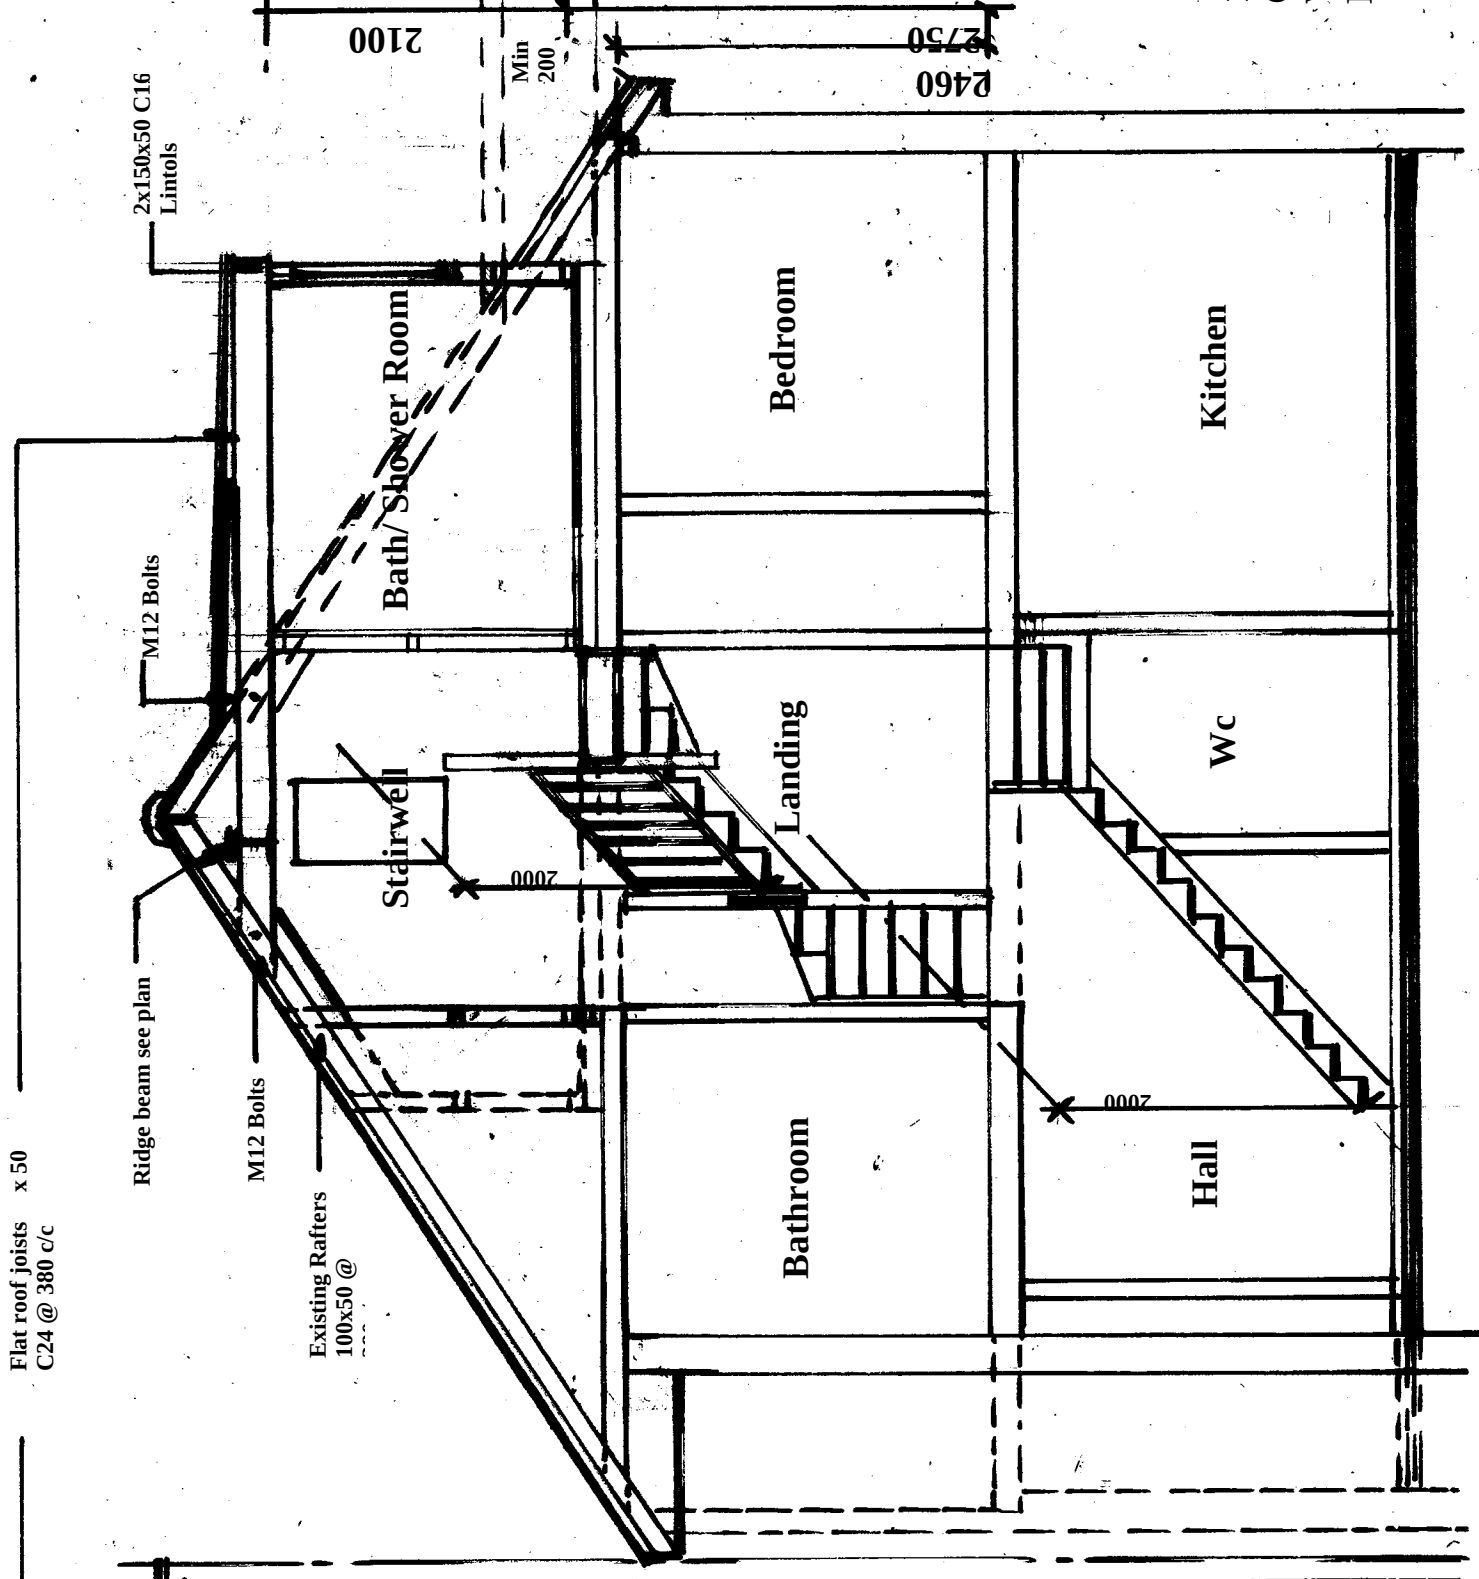

Section Y-Y

Proposal

Loft Conversion

Drawing Title

Section

Date 20/07/26

Drawn S. Burrows

Scales

1:50

DWG NO.

S13551/3

REV

Scale Bar 1:50



Amendments

Client

Dr Barla

Site Address

104 Sea Lane
Goring on Sea
West Sussex
BN12 4PU

Amendments	Date