

EXISTING



South Elev Scale 1:100 @ A3




East Elev Scale 1:100 @ A3



North Elev Scale 1:100 @ A3



West Elev Scale 1:100 @ A3

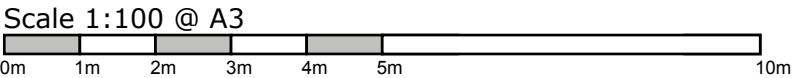

© nat-design, all rights reserved. Use figured dimensions only. All dimensions are to be checked on site before any work is carried out. Please contact the Architect immediately regarding any discrepancies discovered on site.

Rev	Notes	Date
 M: 07599199759 E: info@nat-design.co.uk www.nat-design.co.uk		
Project:		
10 Ilex Way, Worthing, BN12 4UZ		
Drawing:		
Existing Elevations		
Drawn by NSE	Scale as shown	
Date June 2026	Revision	
Drawing		
2053 - DPA - 05		