amendments				
rev.	date	comment	auth.	chkd.
-	-	-	-	-

0 2.5 5 7.5 10

scale in metres 1:100

Front (South) Elevation1:100

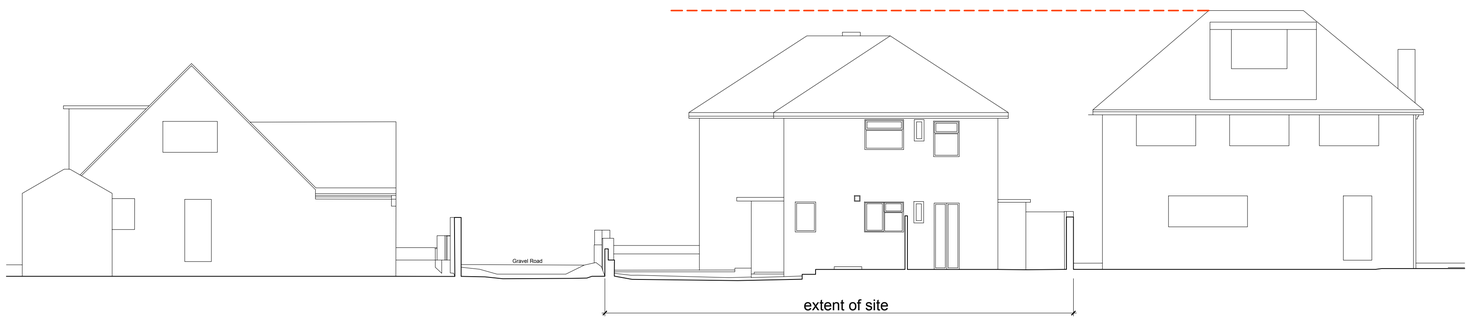

Rear (North) Elevation1:100

Side (East) Elevation1:100

Side (West) Elevation1:100

client		drawing number		revision
Cherise Blythe & Nick Huggett		0753.EXG.002		_
project		drawing title		
21 Kings Walk Shoreham-by-Sea BN43 5LG		Existing Elevations Measured Survey by others		
drawn by	checked by	riba work stage	date	scale/original sheet size
ES	GI	2	Nov'25	1:100 @ A1

www.abir.co.uk studio@abirarchitects.co.uk
Unit 1, Beta House, St John's Road, Hove, BN3 2FX, United Kingdom
Hove +44 (0)1273 724 384
Company No 06877117 VAT No 971 4147 17

© ABIR Architects Ltd. Check all dimensions on site before work is undertaken. All goods, materials and workmanship to conform with current building regulations, BSS and COP's.

ABIR Architects

RIBA Chartered Practice