



amendments			auth.	chkd.
rev.	date	comment		
A	14.07.26	Minor amendments as client comments.	ES	GI
B	28.07.26	Minor amendments as planning officer comments.	ES	GI

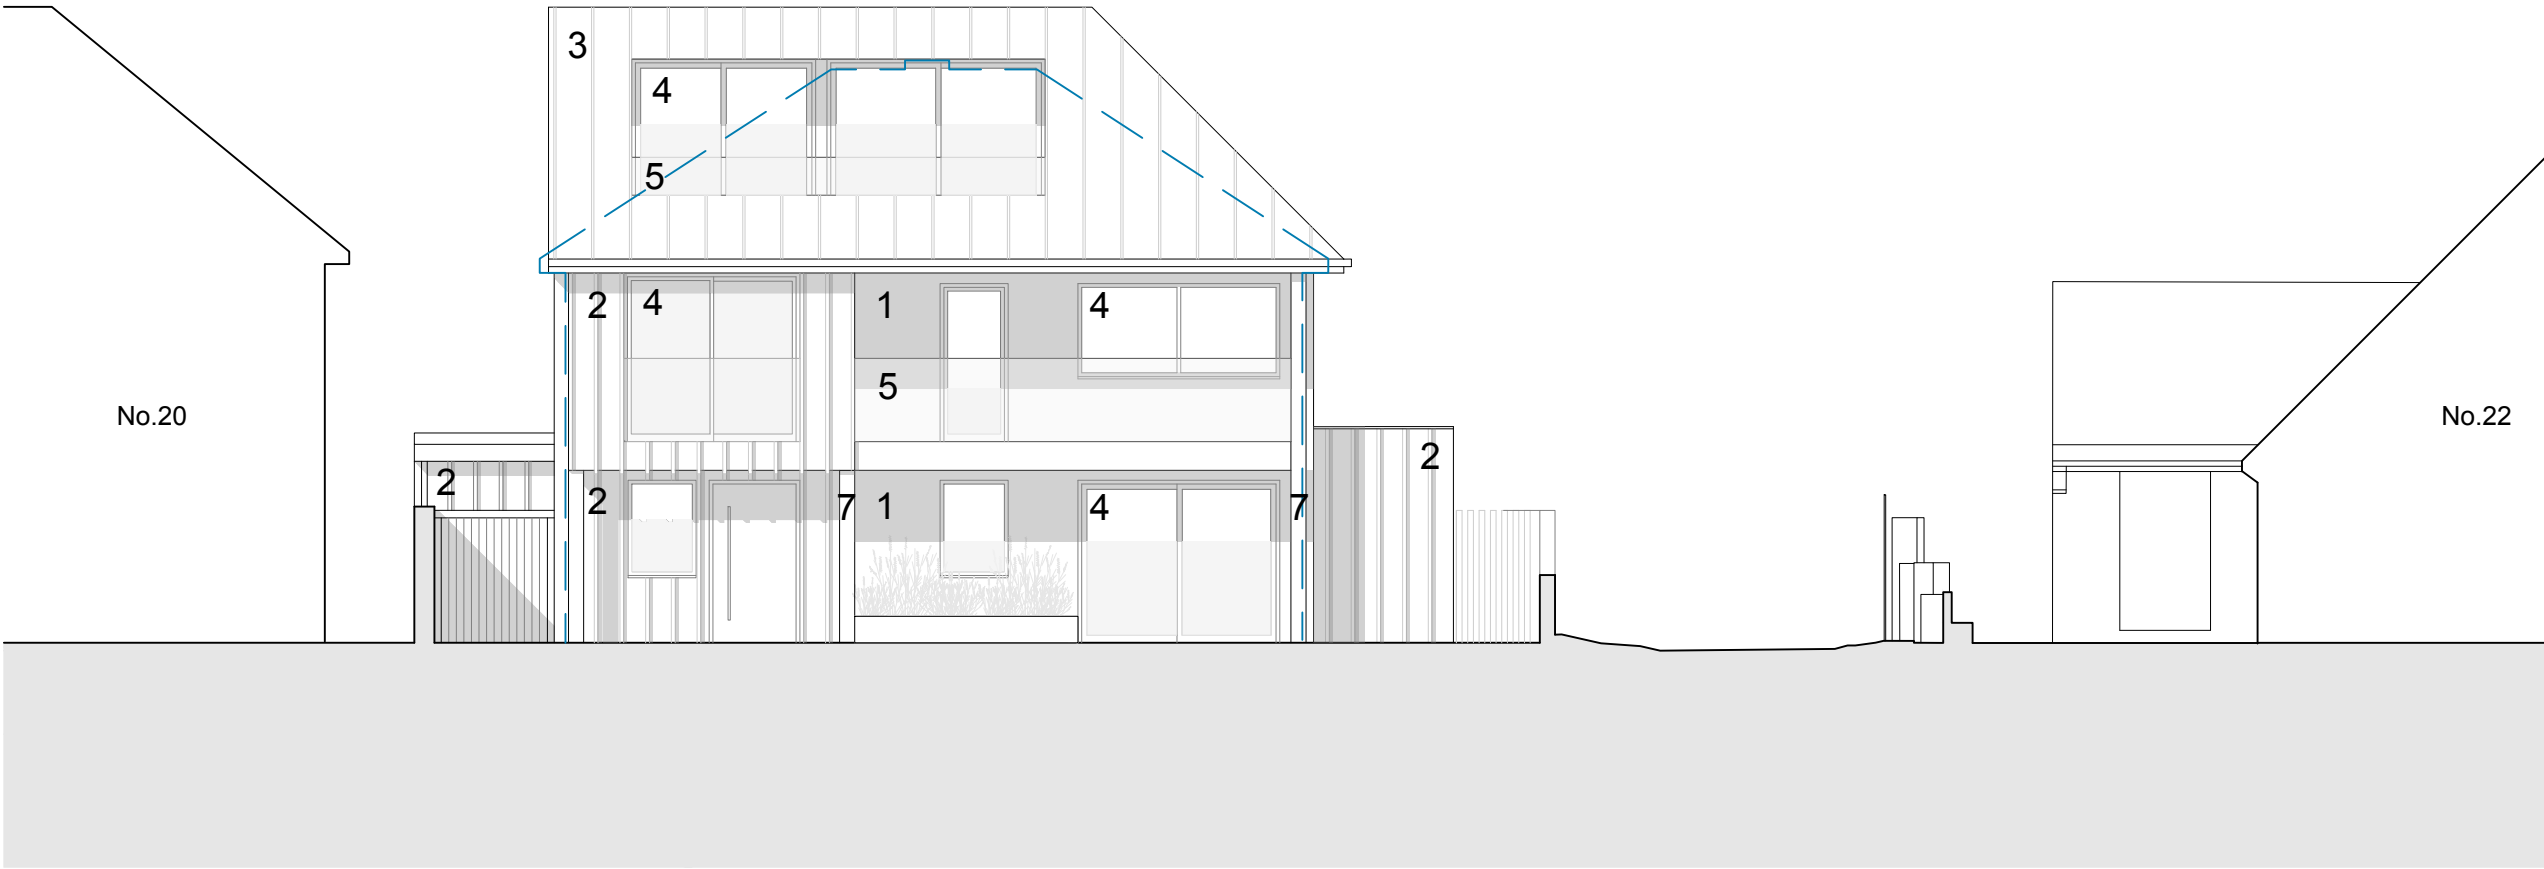


Proposed South (Front) Elevation 1:100

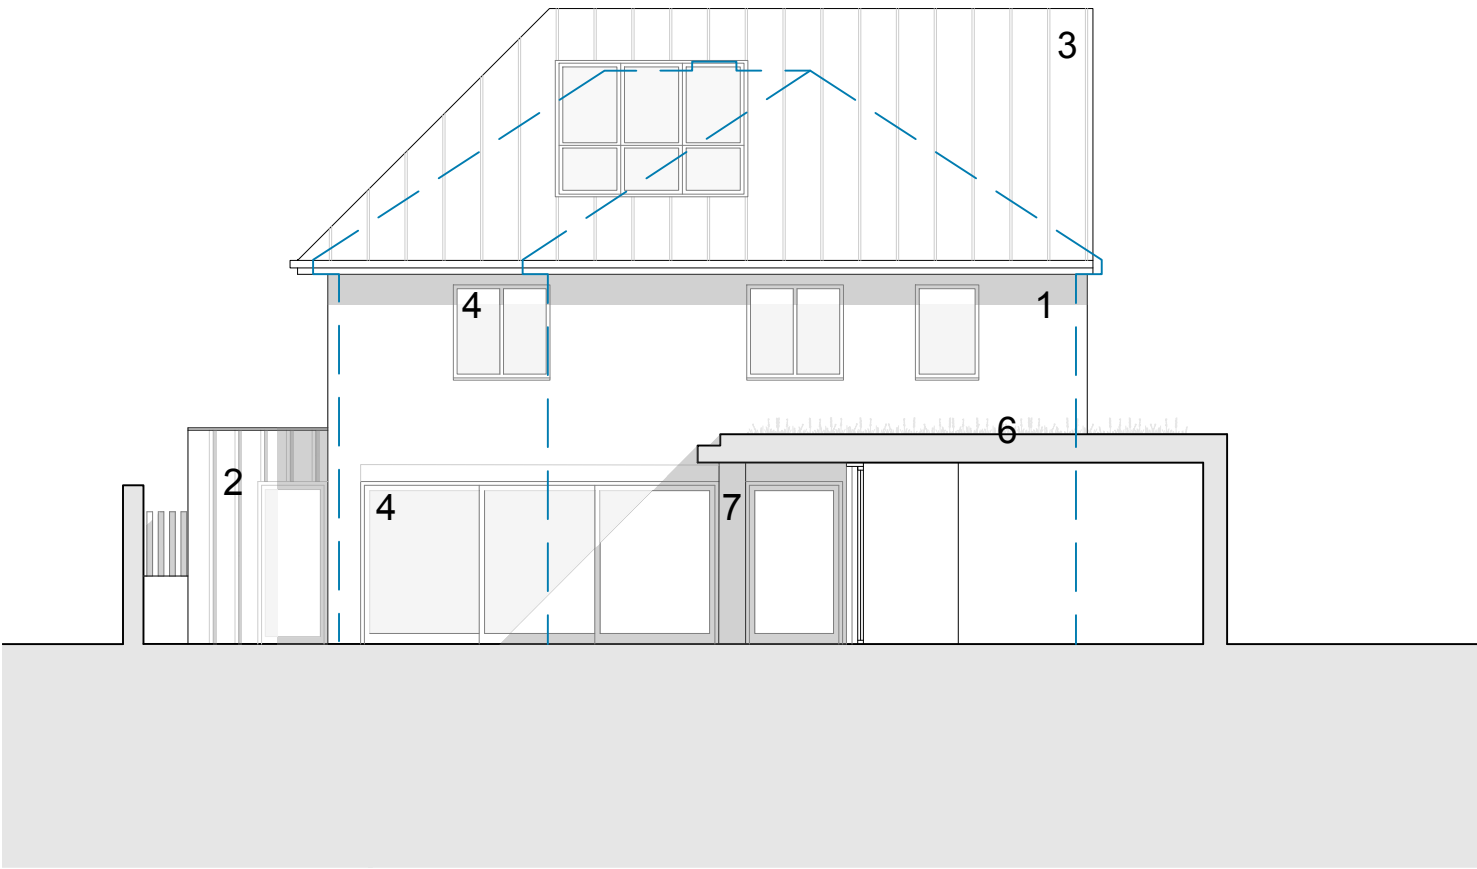

Proposed North (Rear) Elevation 1:100



South East View

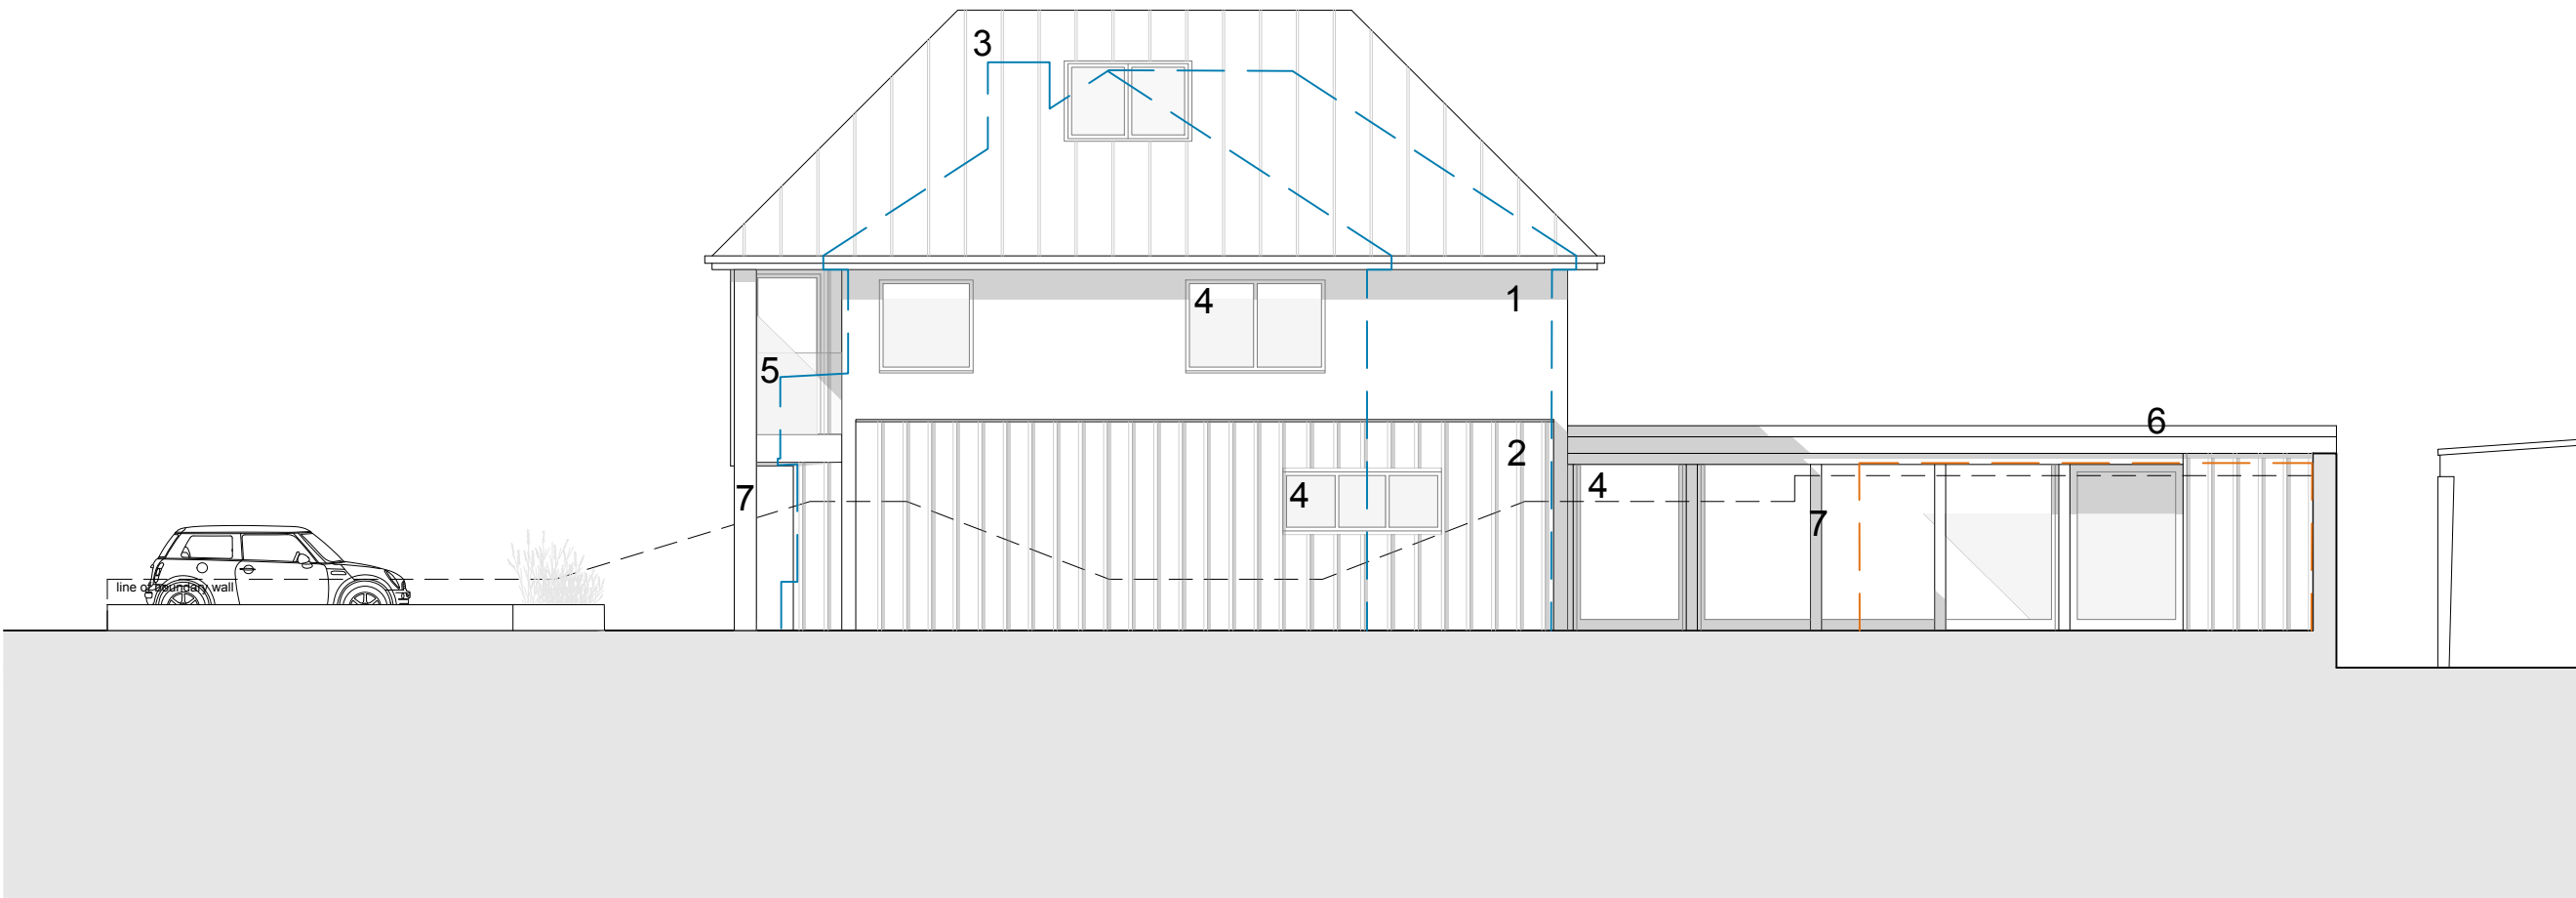

Proposed East (Side) Elevation 1:100

- line of existing
- garages to be demolished


Material Key & Images



1 Buff brick slip cladding



2 Natural timber cladding with vertical detailing

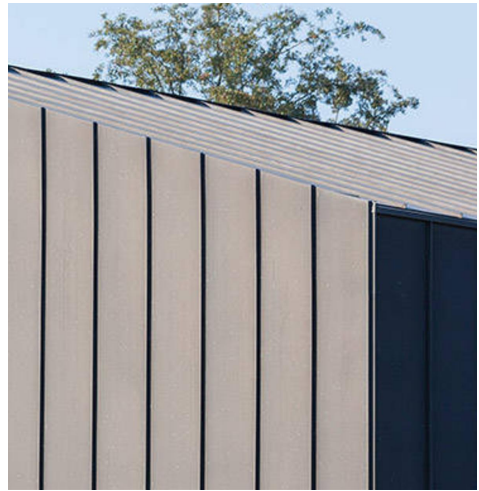

3 Standing seam metal roof




4 High performance doors and windows (bespoke powder coated aluminium)

- 5 Glazed balustrade
- 6 Sedum planted roof
- 7 Timber columns



South West View

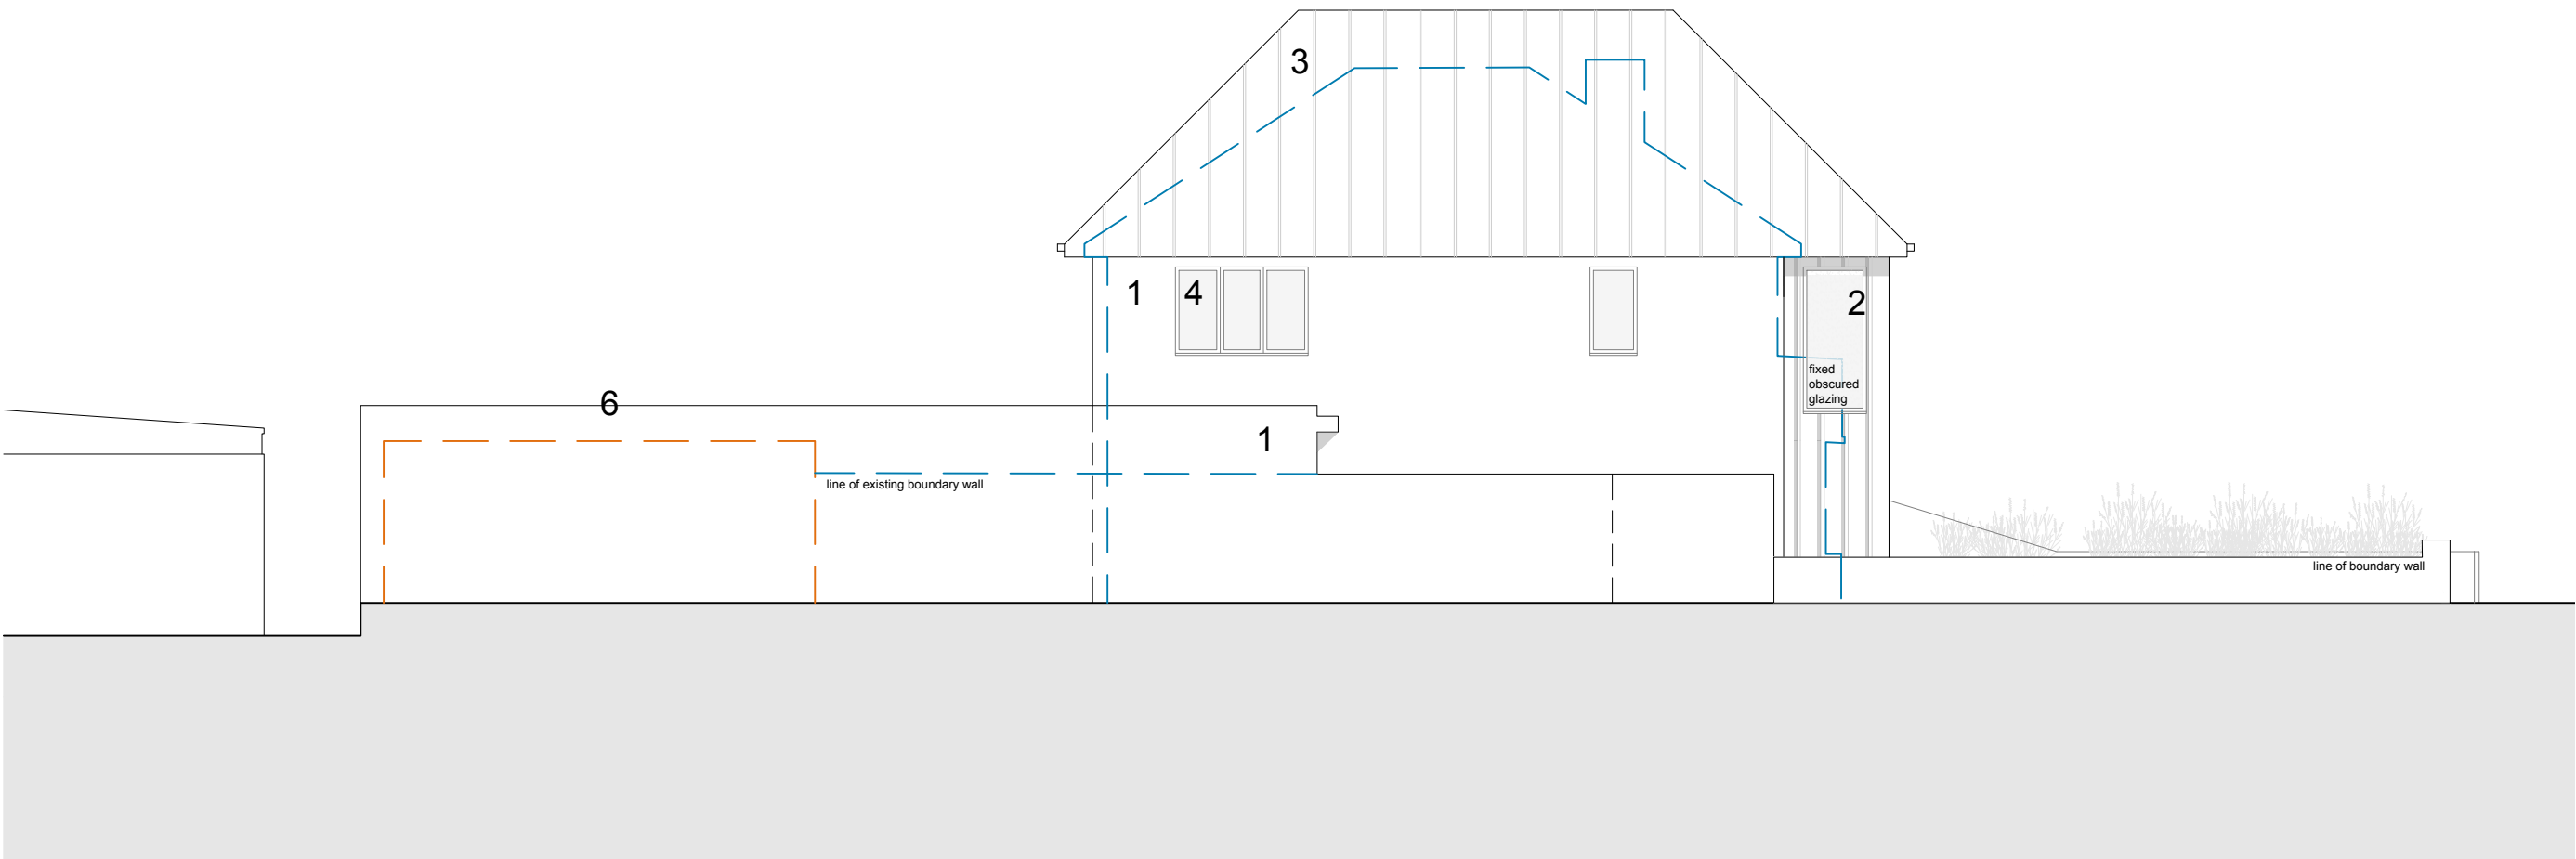

Proposed West (Side) Elevation 1:100



North East View

client			drawing number	revision
Cherise Blythe & Nick Huggett			0753.PL.011	B
project			drawing title	
21 Kings Walk			Proposed Elevations	
Shoreham-by-Sea				
BN43 5LG			PLANNING	
drawn by	checked by	riba work stage	date	scale/original sheet size
ES	GI	3	July '26	1:100 @ A1
www.abir.co.uk studio@abirarchitects.co.uk			© ABIR Architects Ltd. Check all dimensions on site before work is undertaken. All	
Unit 1, Beta House, St John's Road, Hove, BN3 2FX, United Kingdom			goods, materials and workmanship to conform with current building regulations,	
Hove +44 (0)1273 724 384			BSS and COP's.	
Company No 06877117 VAT No 971 4147 17				