


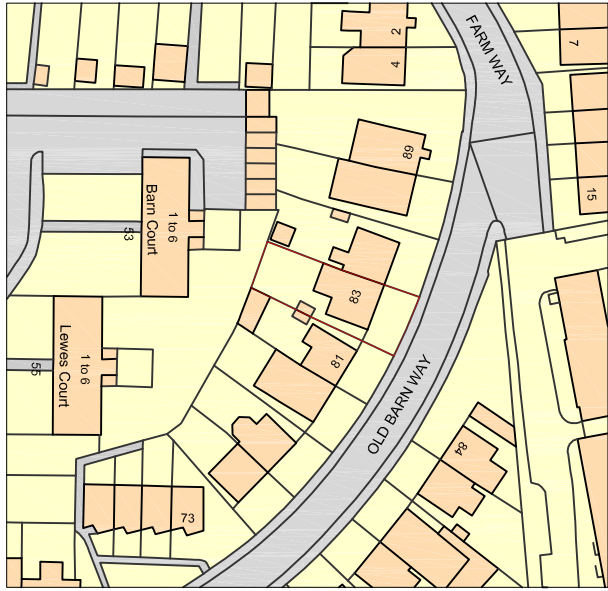

 **LOCATION PLAN**
scale 1:1250



PROPOSED BLOCK PLAN
scale 1:200



CADGUYS ARCHITECTURAL SERVICES



**CAD
GUYS**

07512090919
www.cadguys.co.uk
sonny@cadguys.co.uk

15-17 Middle Street,
Brighton, BN1 1AL
T: 0751 20 90 919
E: Sonny@cadguys.co.uk
W: www.cadguys.co.uk

Project

83 Old Barn Way BN42 4NS

Drawing Title

Proposed Location and Block Plan

Date

JULY-2026

Scale

1:1250/500/A3

Project No.

CG367

Drawing No.

PL/03

Drawn by/Checked by

HD

Rev

Date

Details

A

130526

Initial drawings sent out for review

B

220526

Minor amendments

C

270726

Minor amendments

Dimensions to be verified on site
by contractor prior to
commencement of work

This is the copyright of the practice
and may not be reproduced in part
or in whole without the prior
written consent of the practice.