


Existing West 1:100

North

East

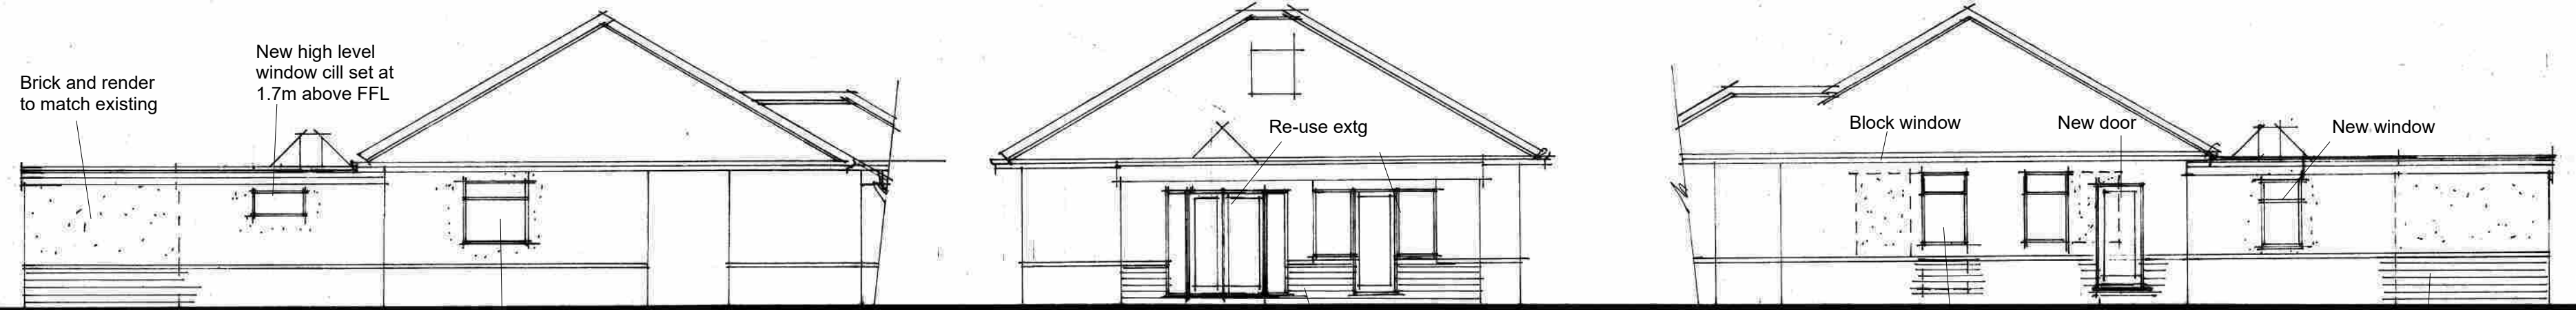

Proposed West 1:100

New window fixed and obscure glazed to 1.7m above FFL

North

Brick and render to match existing

East

Window to replace door


Brick and render to match existing




Site plan 1:1250




Block plan 1:500

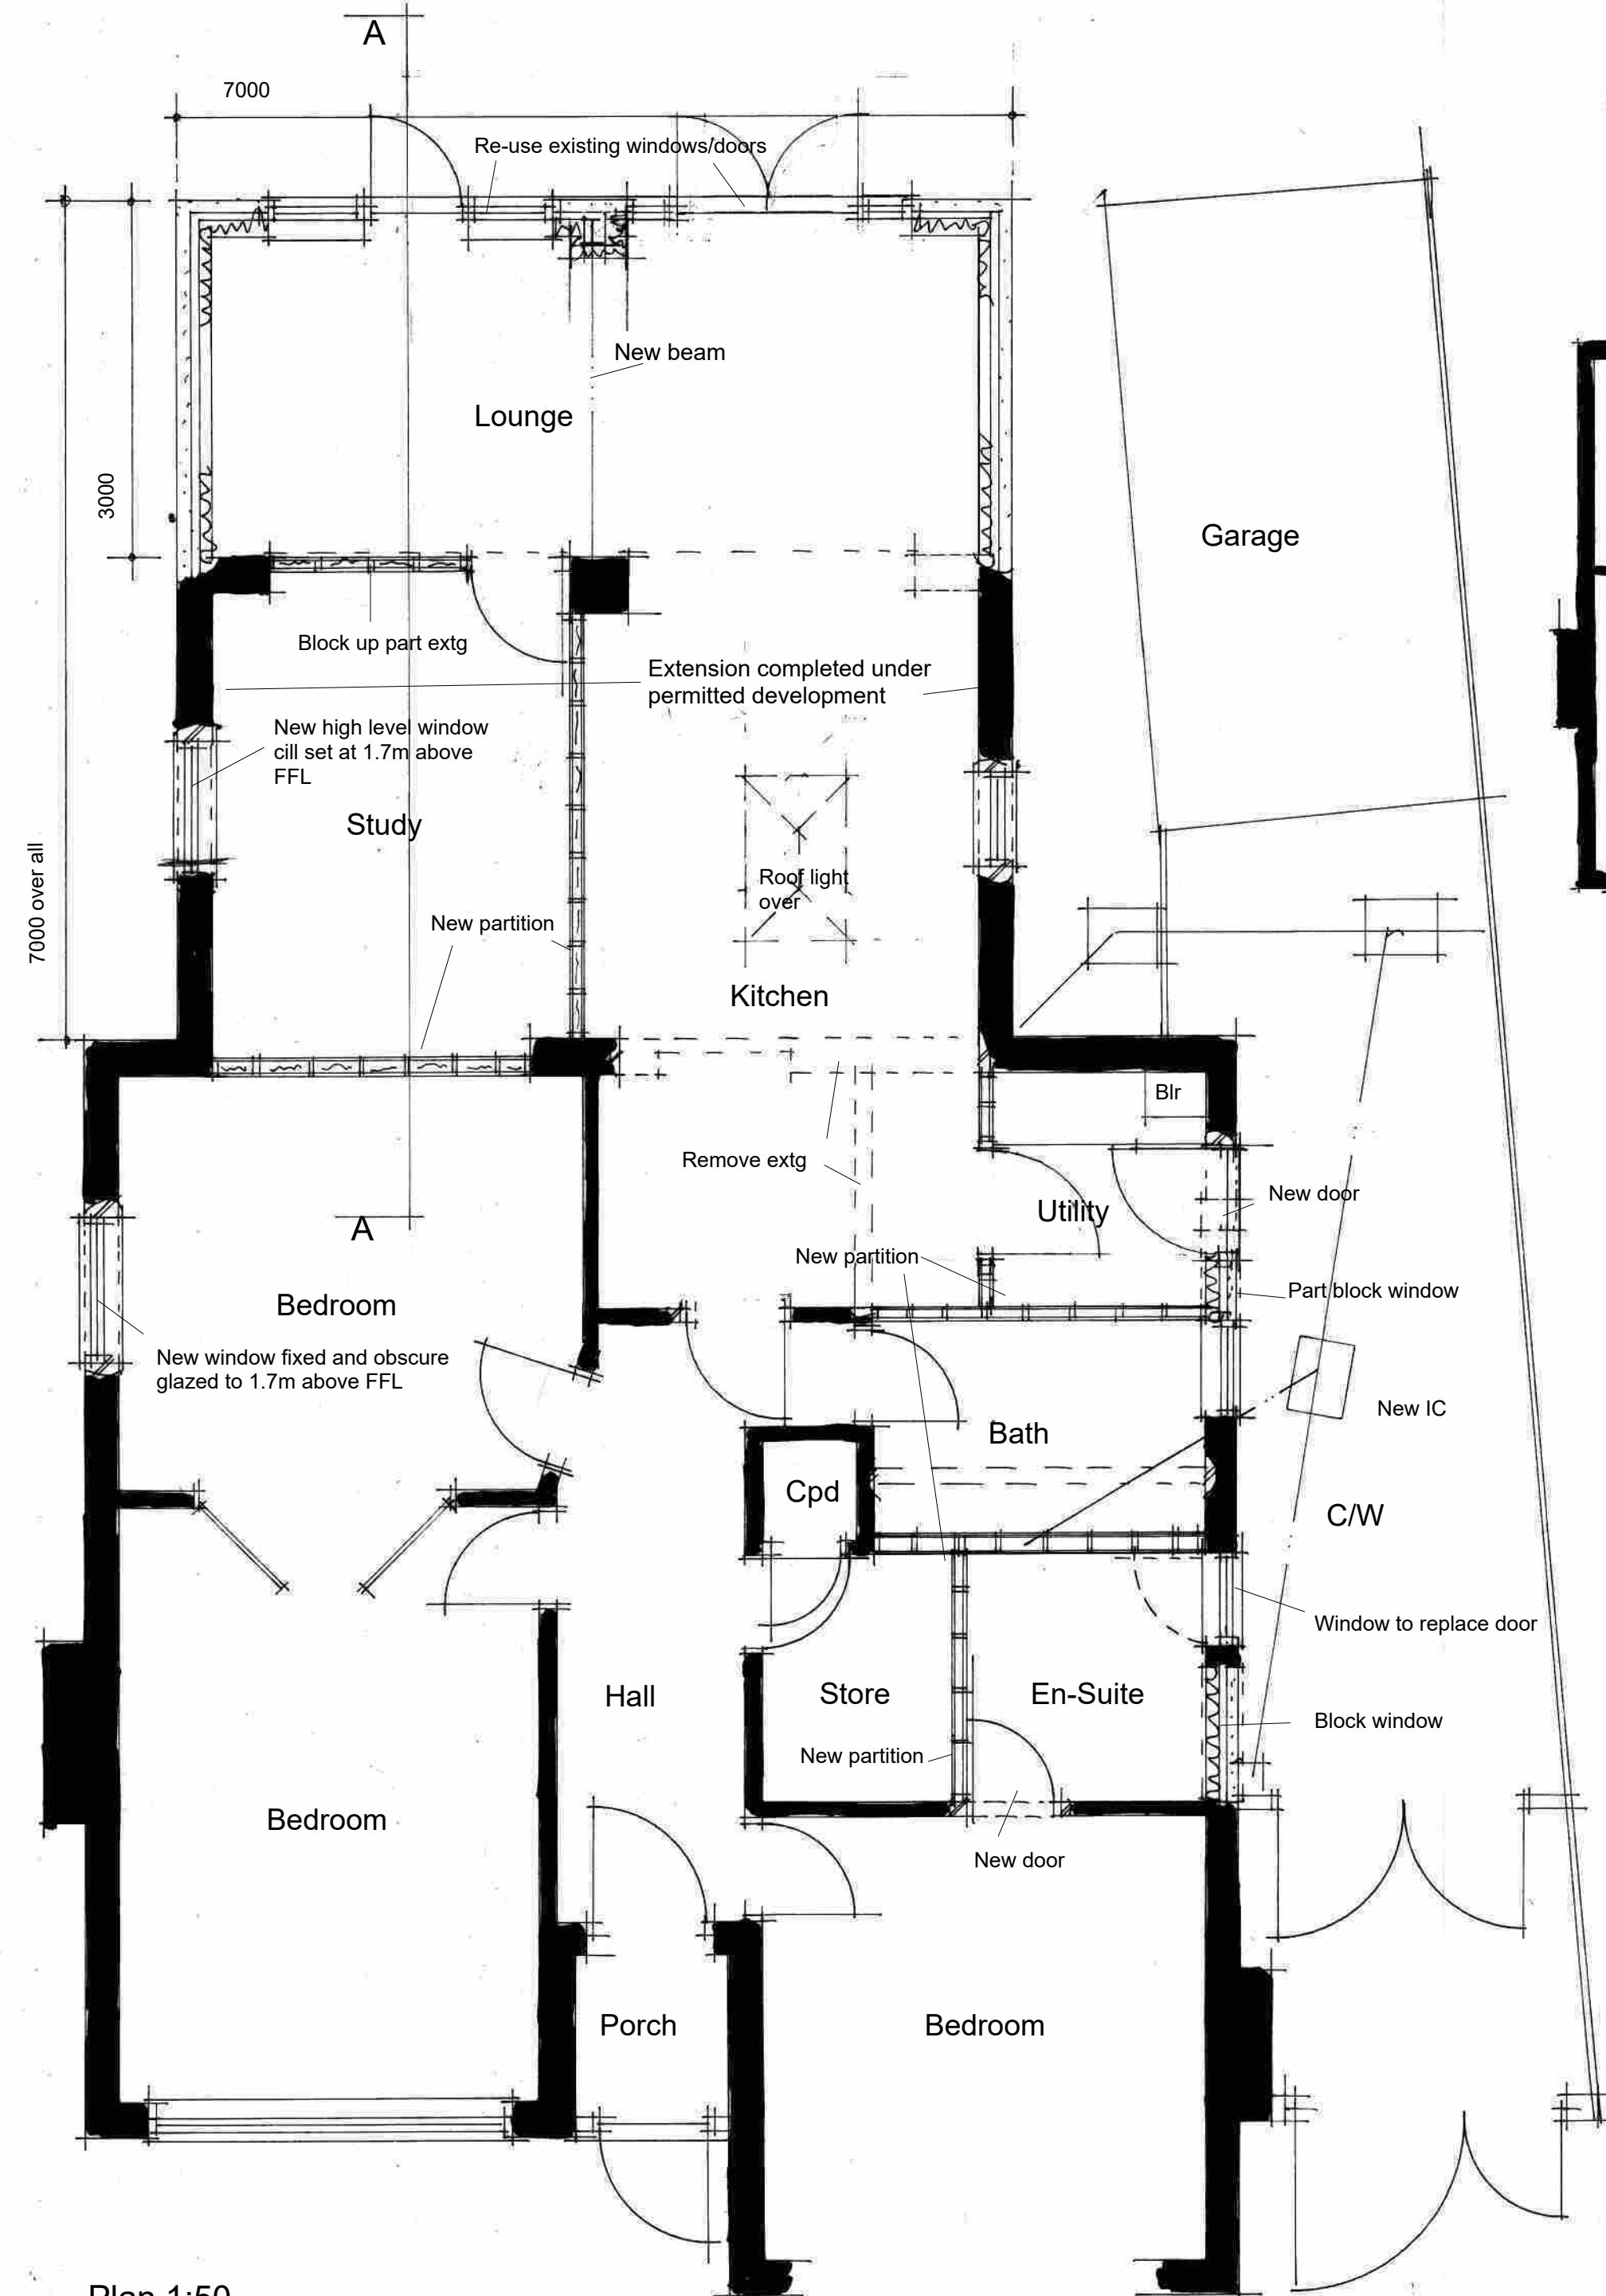



Plan 1:50

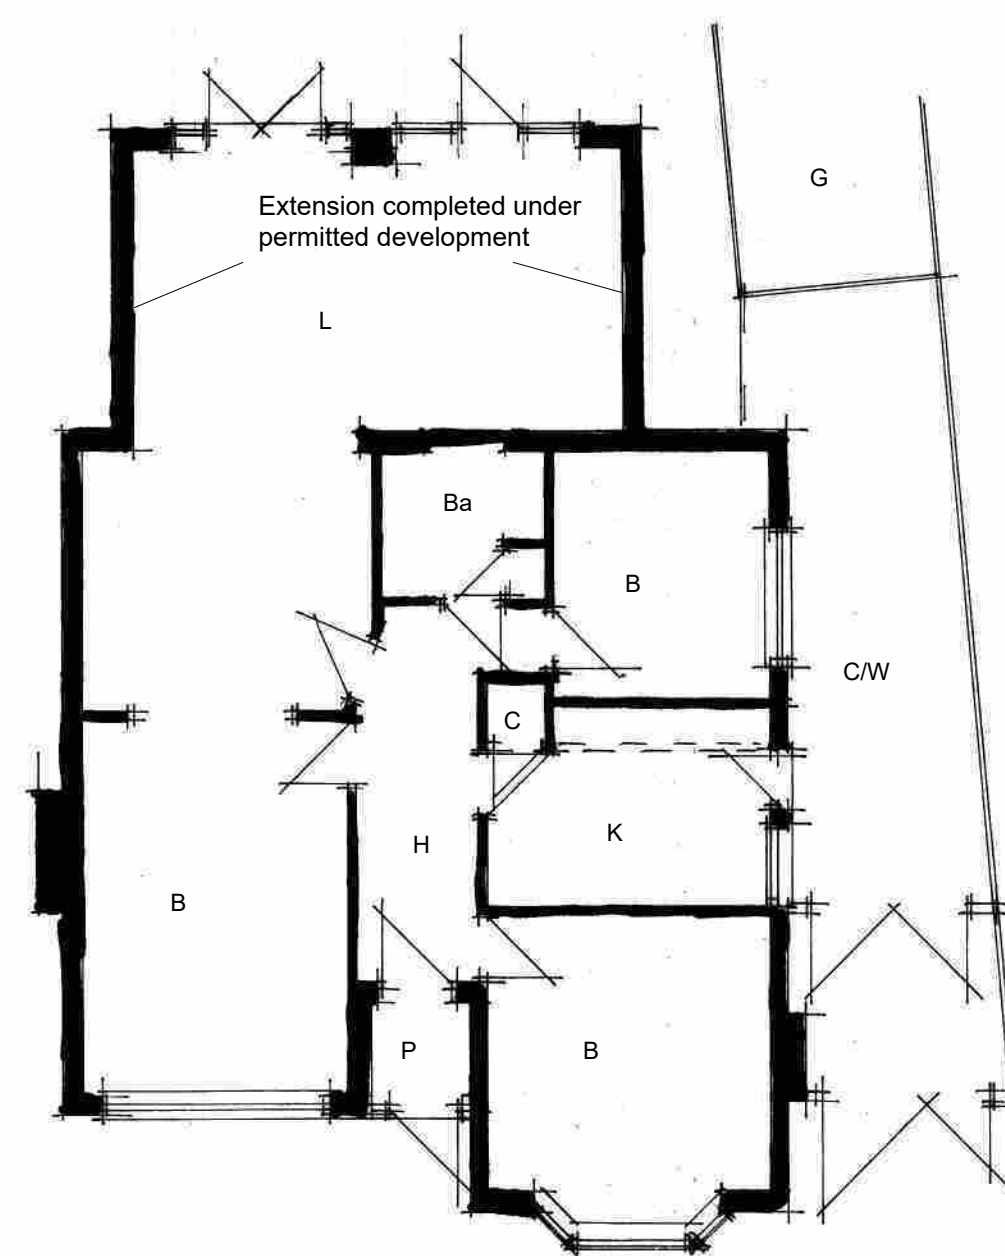


Existing plan 1:100

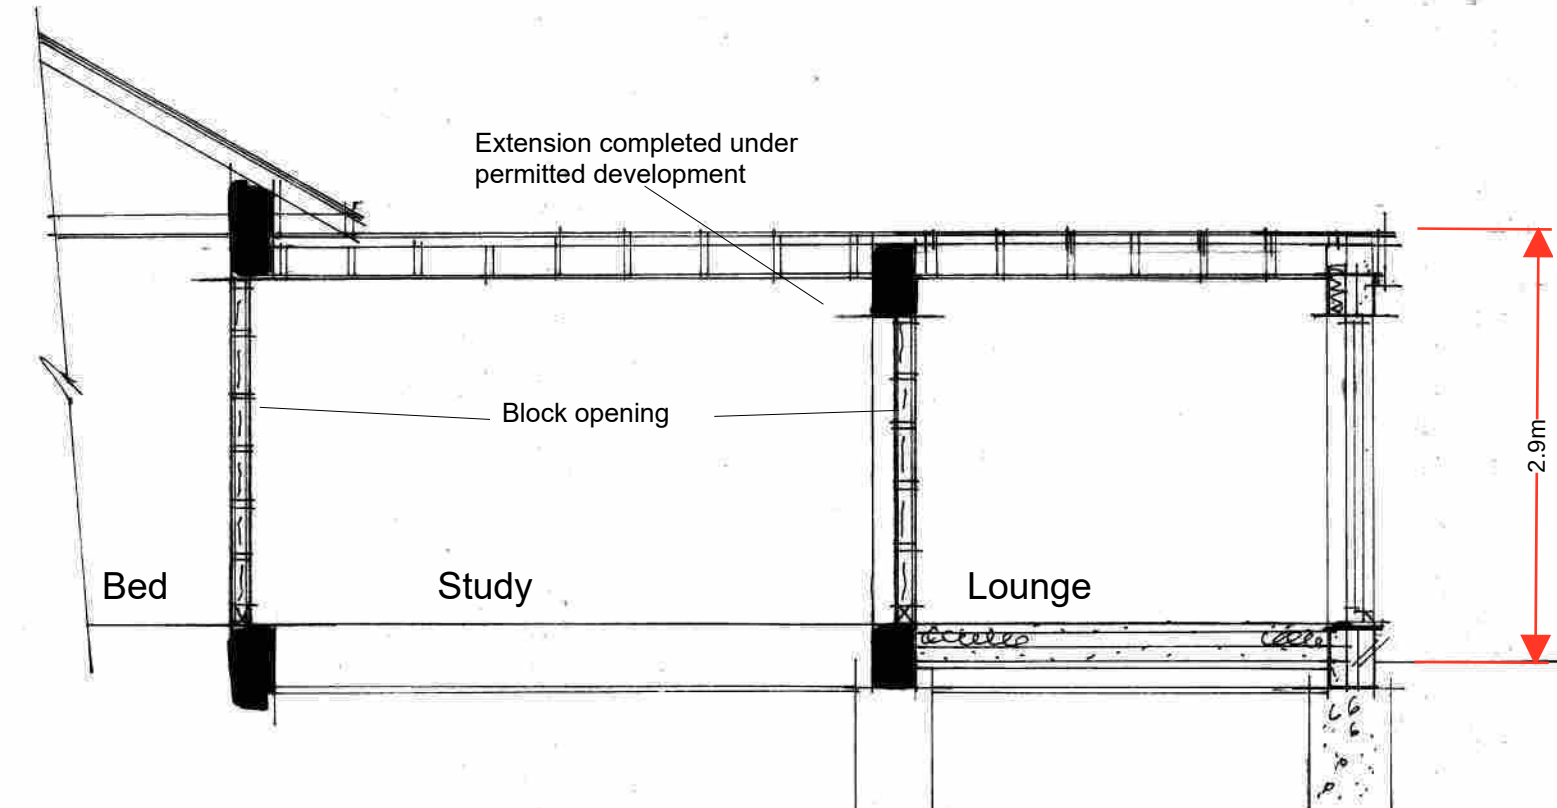

Section AA 1:50

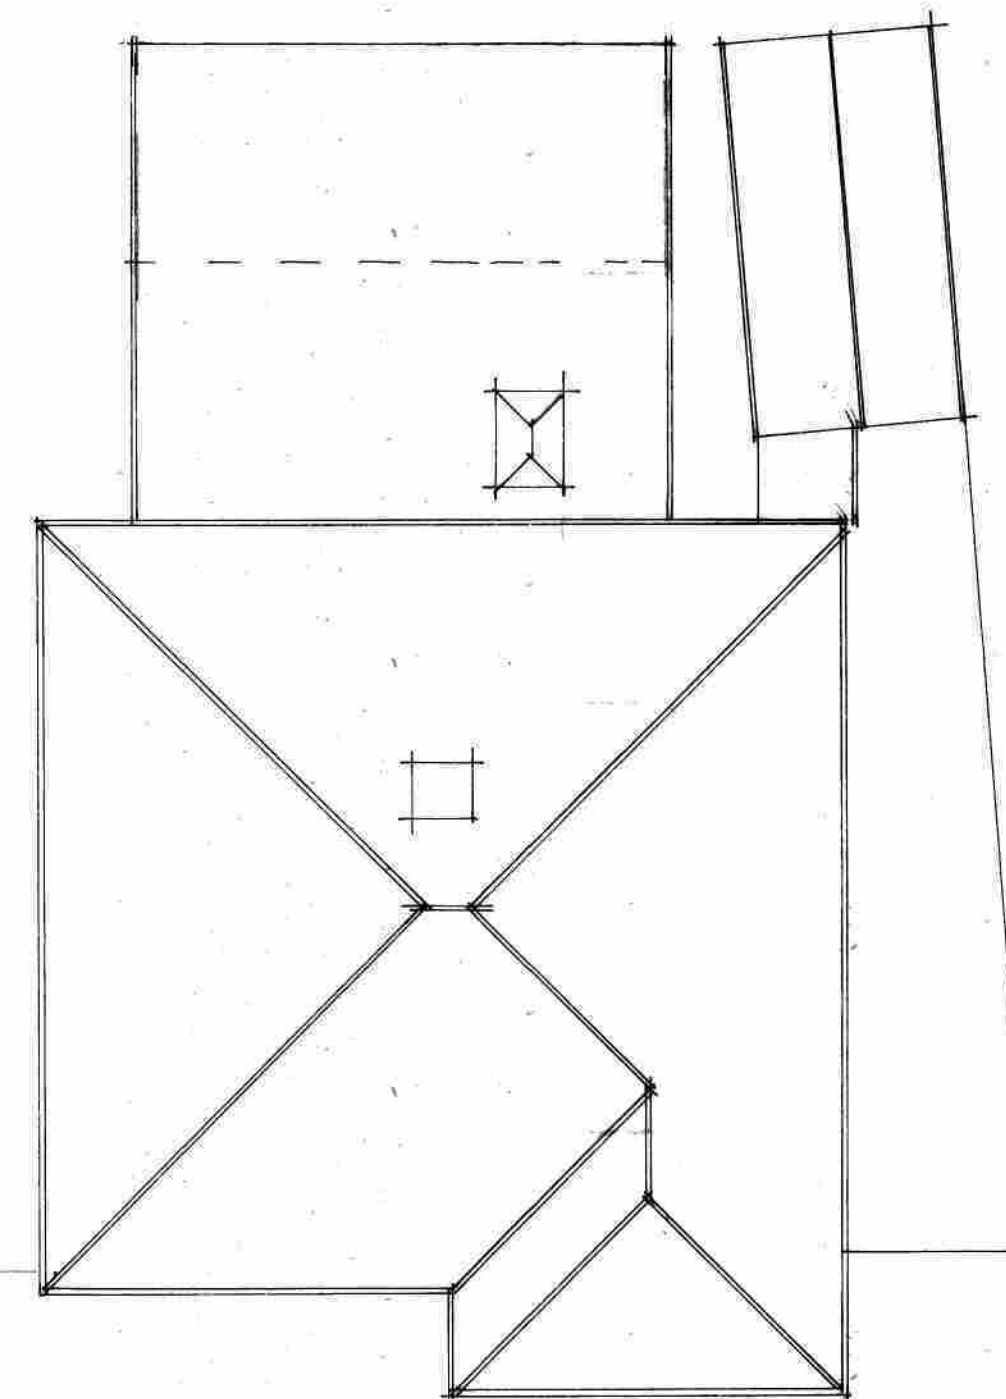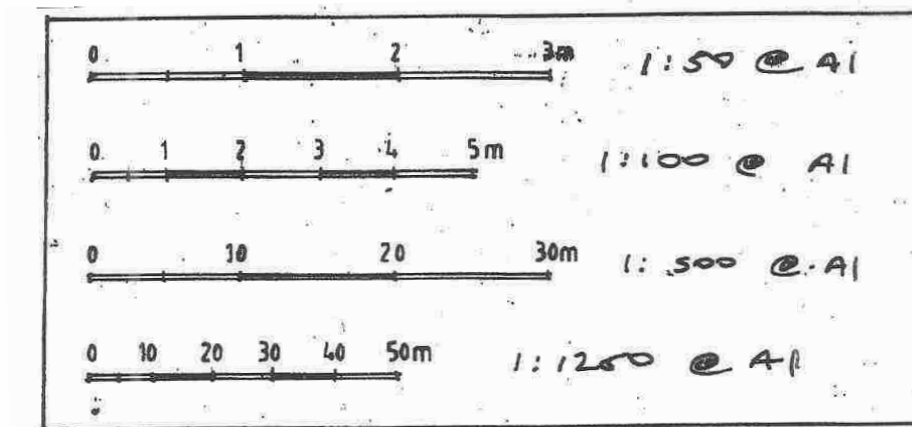

Proposed roof plan 1:100

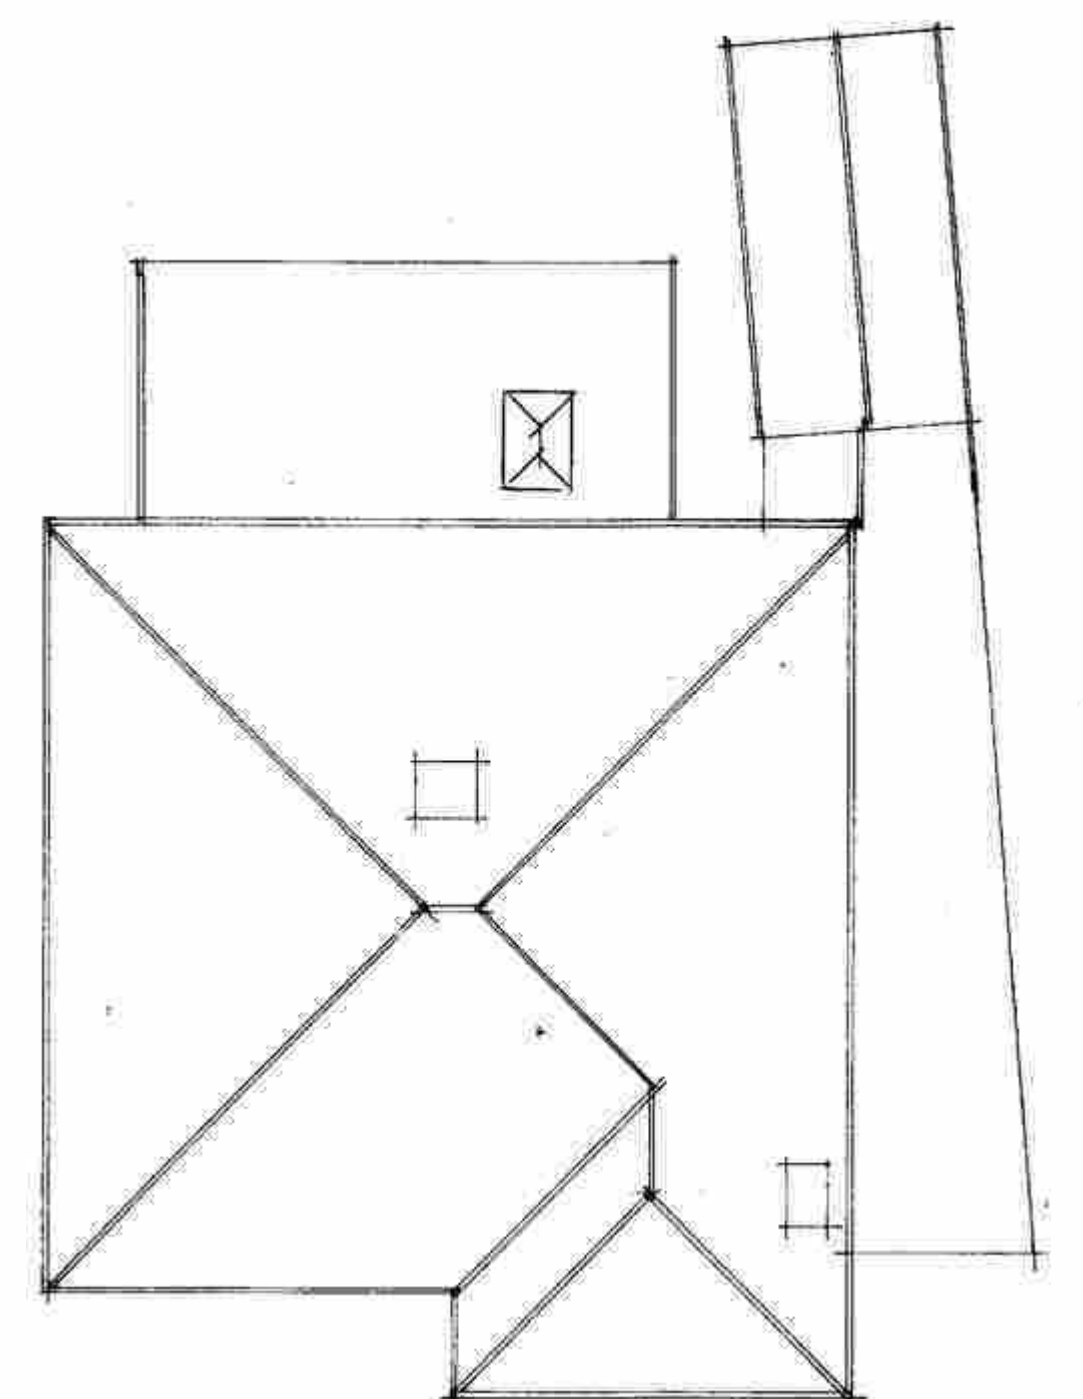

Existing roof plan 1:100

AJ SALTER & SON
 Architectural Technicians
 and Surveyors
 50 WINDSOR ROAD, WORTHING,
 WEST SUSSEX, BN11 2LY
 Tel/Fax: (01903 209406)
 E-mail: ajsalterandson@hotmail.com

C			
B			
A	Amended to client's requirements	Feb 26	IS
Client	G. Pate Esq		
Address	34 Seamil Park Crescent : Worthing		
Drawing	EXTENSION AND ALTERATIONS	No.	1925 : 2 ^A
Scale	1:50 1:100 1:500 1:500	Drawn	IS
		Date	Feb 26