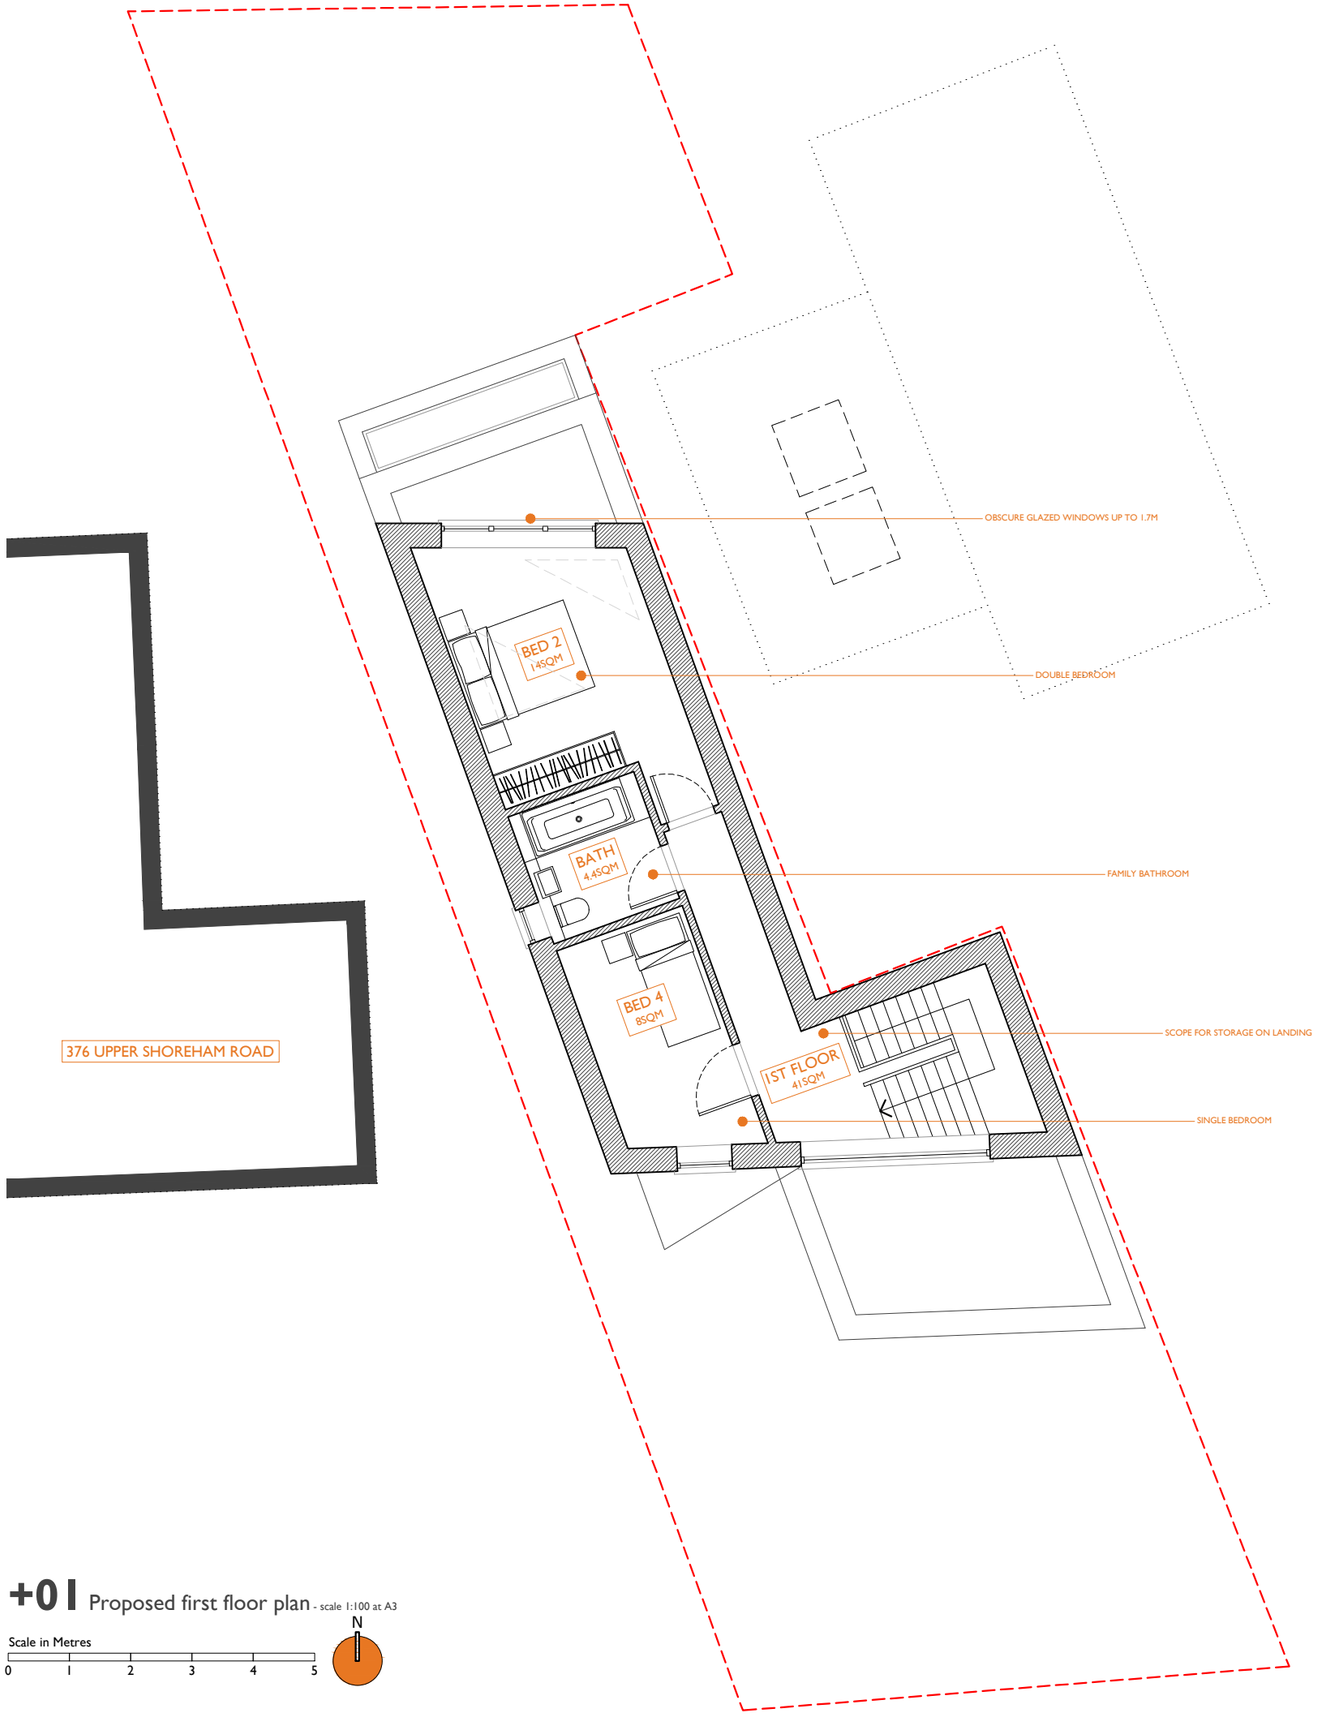


+01 Proposed first floor plan - scale 1:100 at A3

Scale in Metres

0 1 2 3 4 5

N

Only figured dimensions are to be used. All dimensions to be checked on site.

Please note: Refer to 'type' of drawing below; planning drawings should only be treated as such.

Notes




+LP Existing location plan - scale 1:2500 at A3

Scale in Metres

0 20 50 100 200

N

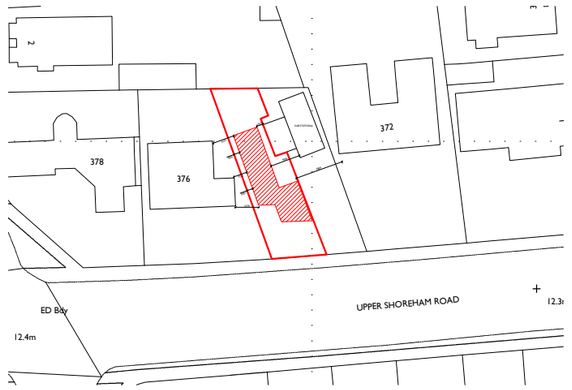

+BP Existing block plan - scale 1:1000 at A3

Scale in Metres

0 10 20 30 40 50

REV A 11.22 OBSCURE GLAZING & ROOFLIGHTS ADDED BH

APPLICATION FOR DETAILED

PLANNING CONSENT

LRA-R RETINUE

01273 446 890 WWW.LRA-RETINUE.CO.UK

JOB LAND AT UPPER SHOREHAM ROAD SHOREHAM BY SEA BN43 5ND	CHECKED LRA
	DRAWN BH
CLIENT SUSSEX BUILDING COMPANY LTD	DATE 11.22
	SCALE 1:100 @ A3
DRAWING PROPOSED FIRST FLOOR PLAN	REVISION A
	NUMBER 2069-PA-014

24 Windlesham Road, Brighton, East Sussex BN1 3AG, UK
LRA+Retinue registered in England and Wales 12353276

DO NOT SCALE FROM THIS DRAWING. THIS DRAWING IS COPYRIGHT ©