
Only figured dimensions are to be used. All dimensions to be checked on site.

Please note: Refer to 'type' of drawing below; planning drawings should only be treated as such.

Notes

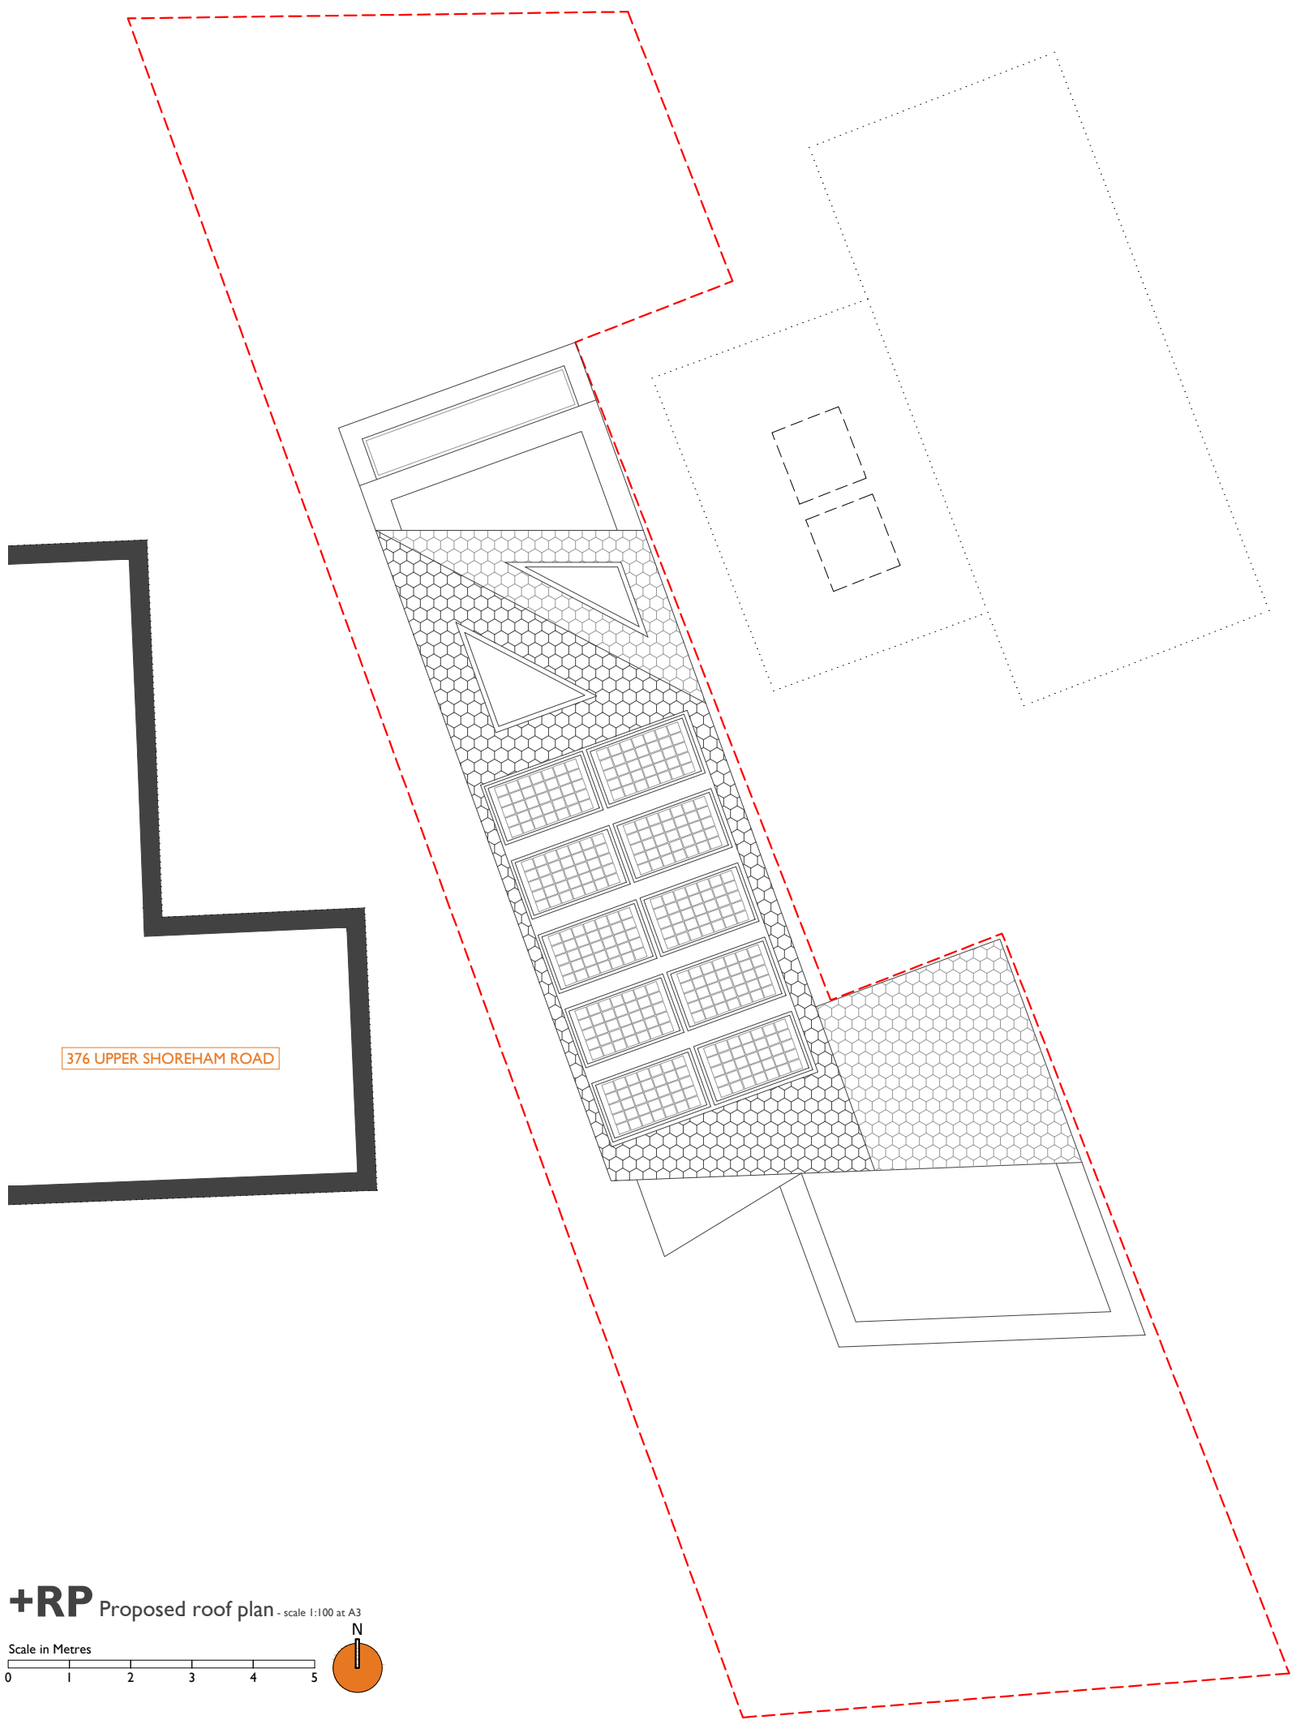



**+RP** Proposed roof plan - scale 1:100 at A3

Scale in Metres

0 1 2 3 4 5

N

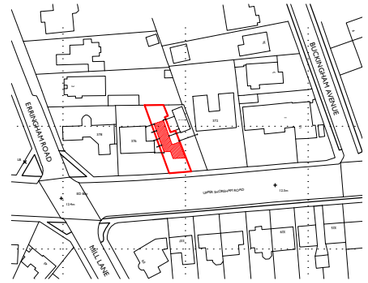



**+LP** Existing location plan - scale 1:2500 at A3

Scale in Metres

0 20 50 100 200

N

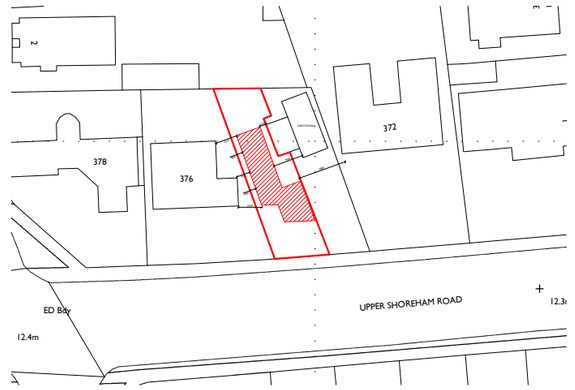


**+BP** Existing block plan - scale 1:1000 at A3

Scale in Metres

0 10 20 30 40 50

REV A 11.22 OBSCURE GLAZING & ROOFLIGHTS ADDED BH

APPLICATION FOR DETAILED

# PLANNING CONSENT

LRA-R RETINUE

01273 446 890 WWW.LRA-RETINUE.CO.UK

| | |
|---|---|
| JOB<br>LAND AT UPPER SHOREHAM ROAD SHOREHAM BY SEA BN43 5ND | CHECKED<br>LRA |
| | DRAWN<br>BH |
| CLIENT<br>SUSSEX BUILDING COMPANY LTD | DATE<br>11.22 |
| | SCALE<br>1:100 @ A3 |
| DRAWING<br>PROPOSED ROOF PLAN | REVISION<br>A |
| | NUMBER<br>2069-PA-015 |

24 Windlesham Road, Brighton, East Sussex BN1 3AG, UK
LRA-Retinue registered in England and Wales 12333276

DO NOT SCALE FROM THIS DRAWING. THIS DRAWING IS COPYRIGHT ©