
Only figured dimensions are to be used. All dimensions to be checked on site.

Please note: Refer to 'type' of drawing below; planning drawings should only be treated as such.

Notes

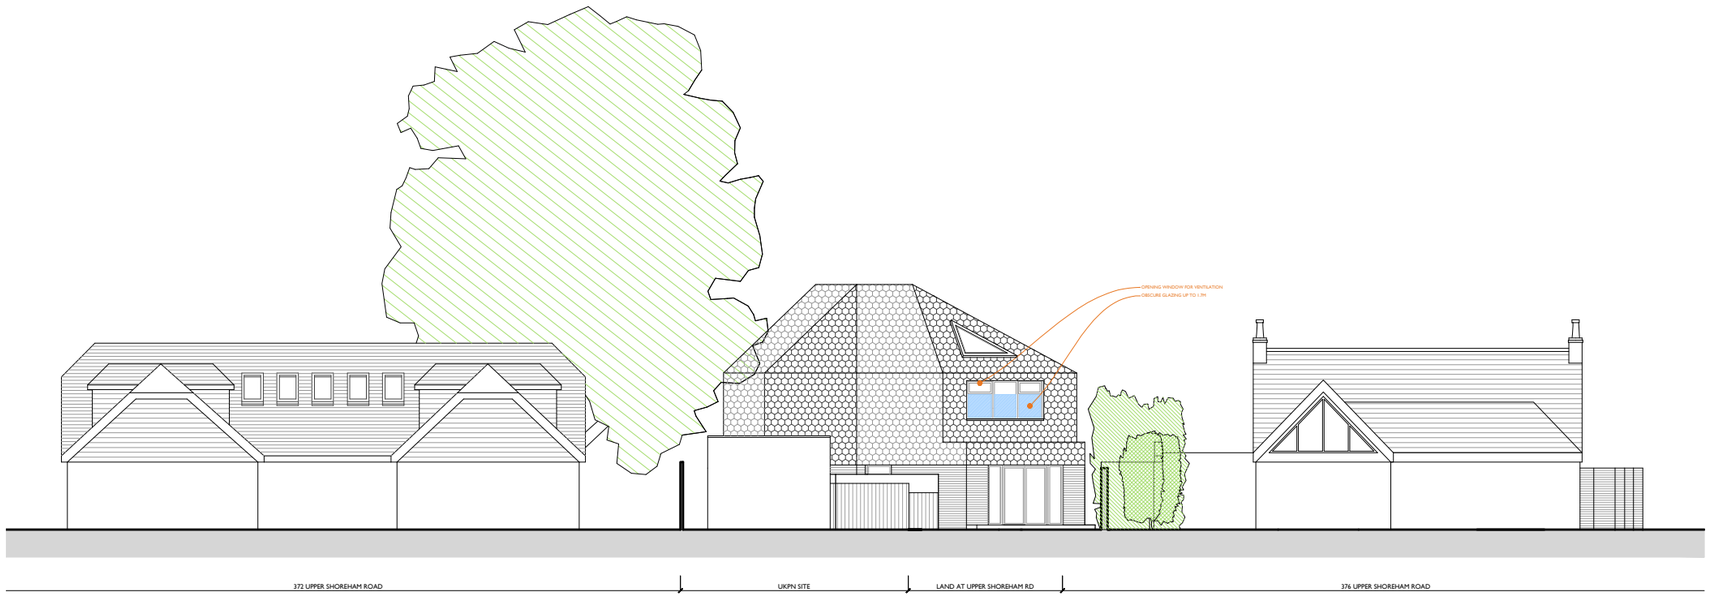

+EL Proposed north elevation - scale 1:100 at A3

Scale in Metres

0 1 2 3 4 5 10 15 20



+EL Proposed south elevation - scale 1:200 at A3

Scale in Metres

0 1 2 3 4 5 10 15 20

REV A 11.22 OBSCURE GLAZING & ROOFLIGHTS ADDED BH

APPLICATION FOR DETAILED
PLANNING CONSENT

LRA-R RETINUE

01273 446 890 WWW.LRA-RETINUE.CO.UK

JOB LAND AT UPPER SHOREHAM ROAD SHOREHAM BY SEA BN43 5ND	CHECKED LRA
	DRAWN BH
CLIENT SUSSEX BUILDING COMPANY LTD	DATE 11.22
	SCALE 1:200 @ A3
DRAWING PROPOSED NORTH AND SOUTH ELEVATIONS	REVISION A
	NUMBER 2069-PA-016

24 Windlesham Road, Brighton, East Sussex BN1 3AG, UK
LRA+Retinue registered in England and Wales 12333276

DO NOT SCALE FROM THIS DRAWING. THIS DRAWING IS COPYRIGHT ©