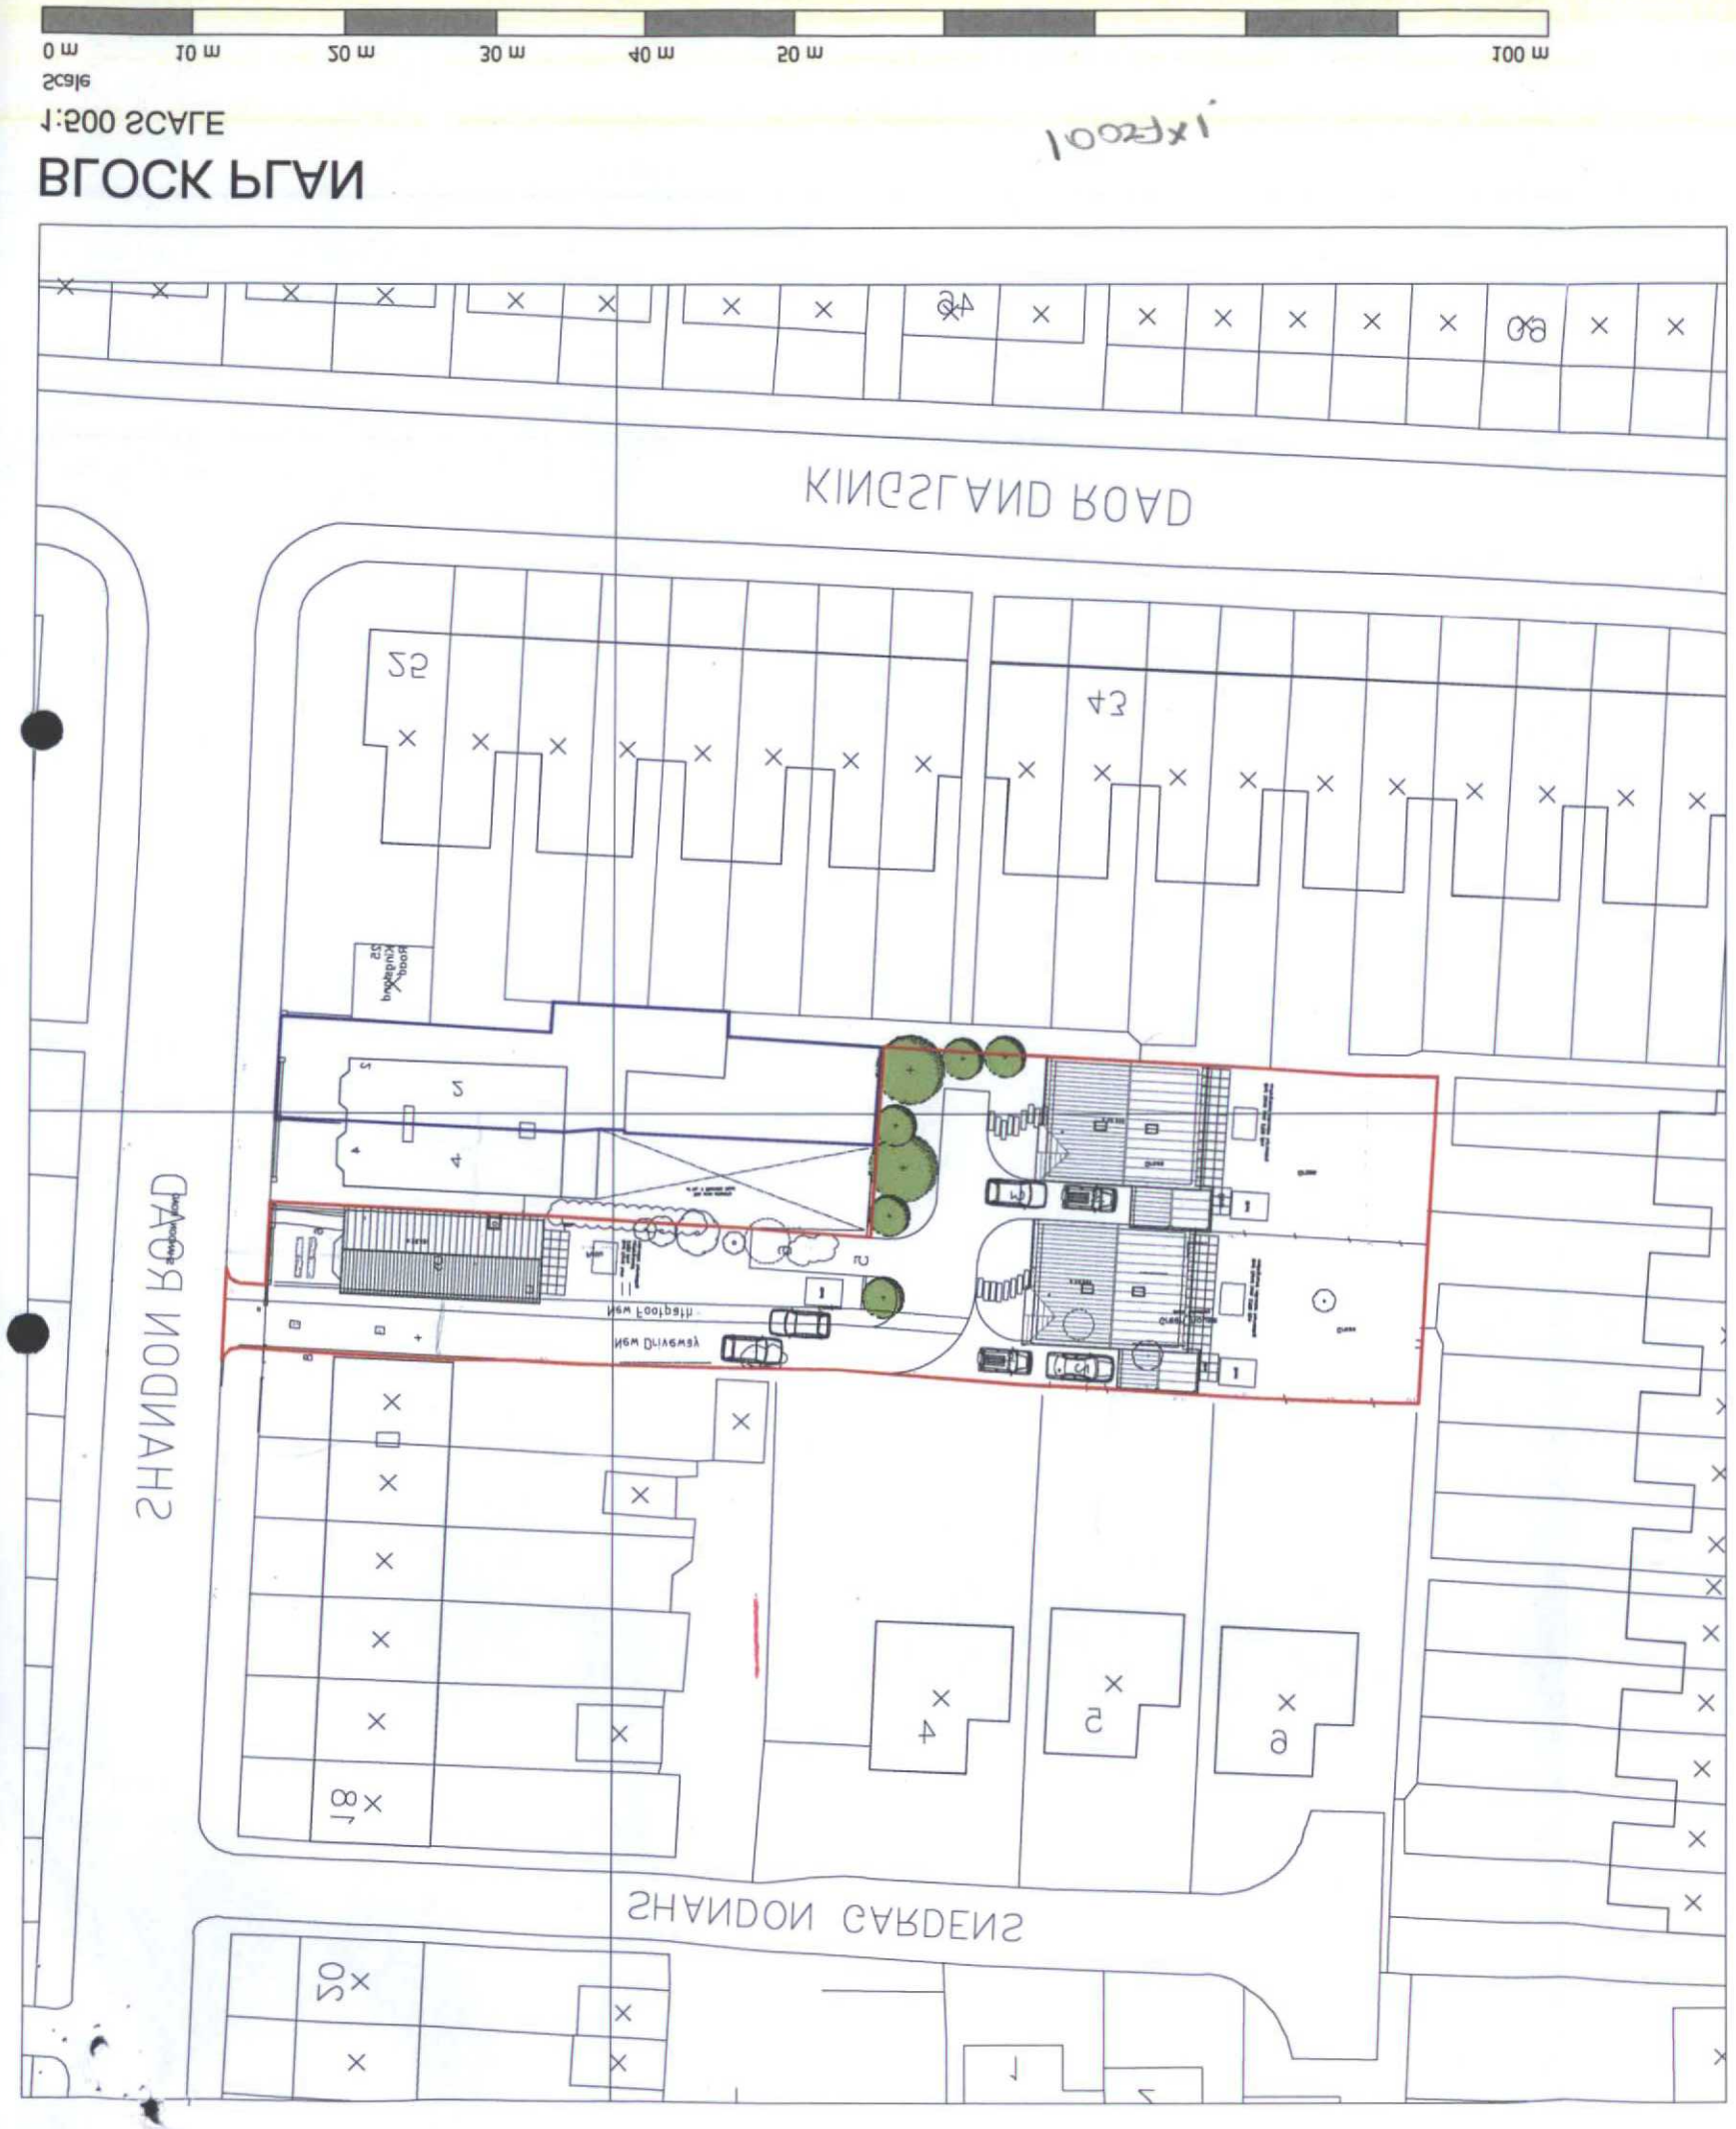

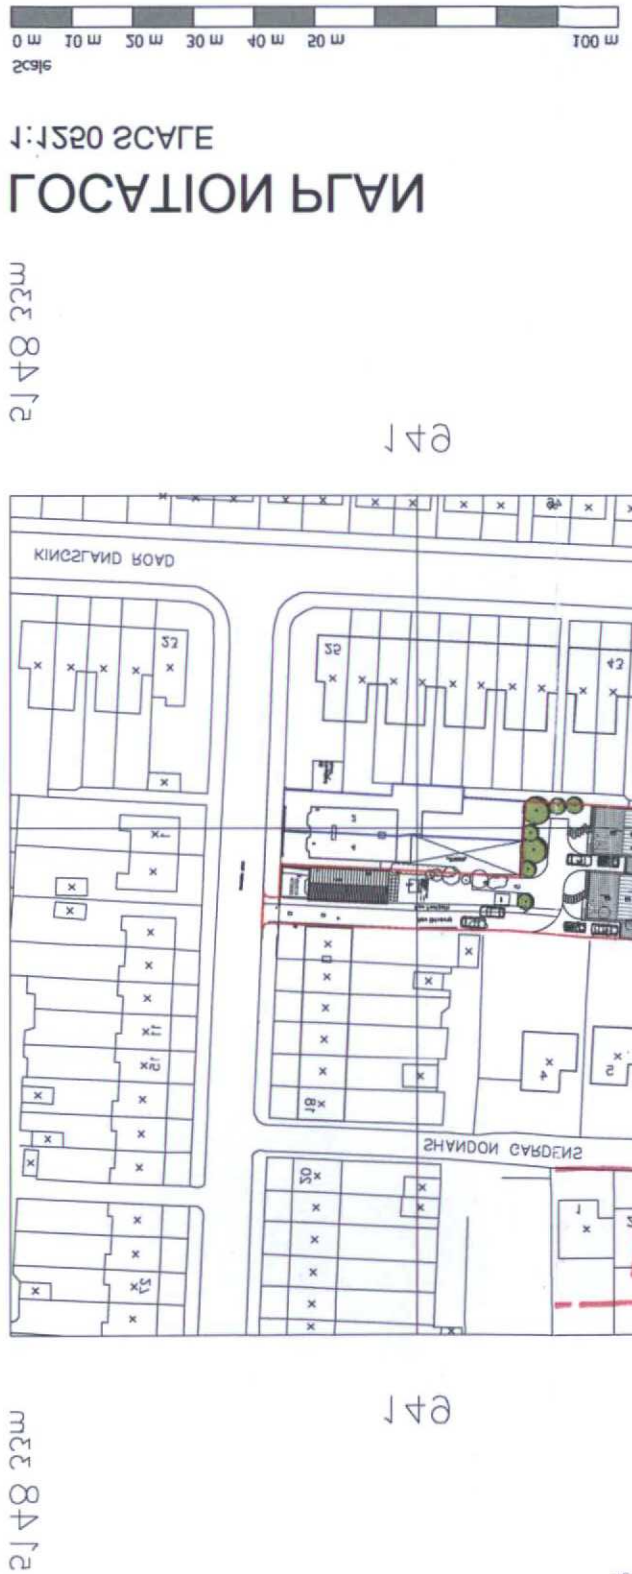

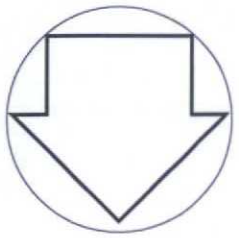

Job	Land at 2 Shandon Rd, Wolfring
Drawing	Block & Location Plan
Scale	1:1250 & 1:500 @ A3
Date	March '10
Drawing No.	A183-0-007
Revision	

REVISIONS

Architects

Warren Bank House Simpson
Milton Keynes MK6 3AD
T: 01908 690244
F: 01908 690244
e: studio@mhearchitects.com

DEPOSITED 13.05.10
BOROUGH OF WORTHING
TP. REF. No. 10/0301/MLL
WB

NOTES

— The contractor is responsible for checking dimensions, tolerances and references. Any discrepancy to be verified with the Architect before proceeding with the works.

— Where an item is covered by drawings to different scales the larger scale drawing is to be worked to.

— Do not scale drawing. Figured dimensions to be worked to in all cases.

T.P. OFFICE COPY