

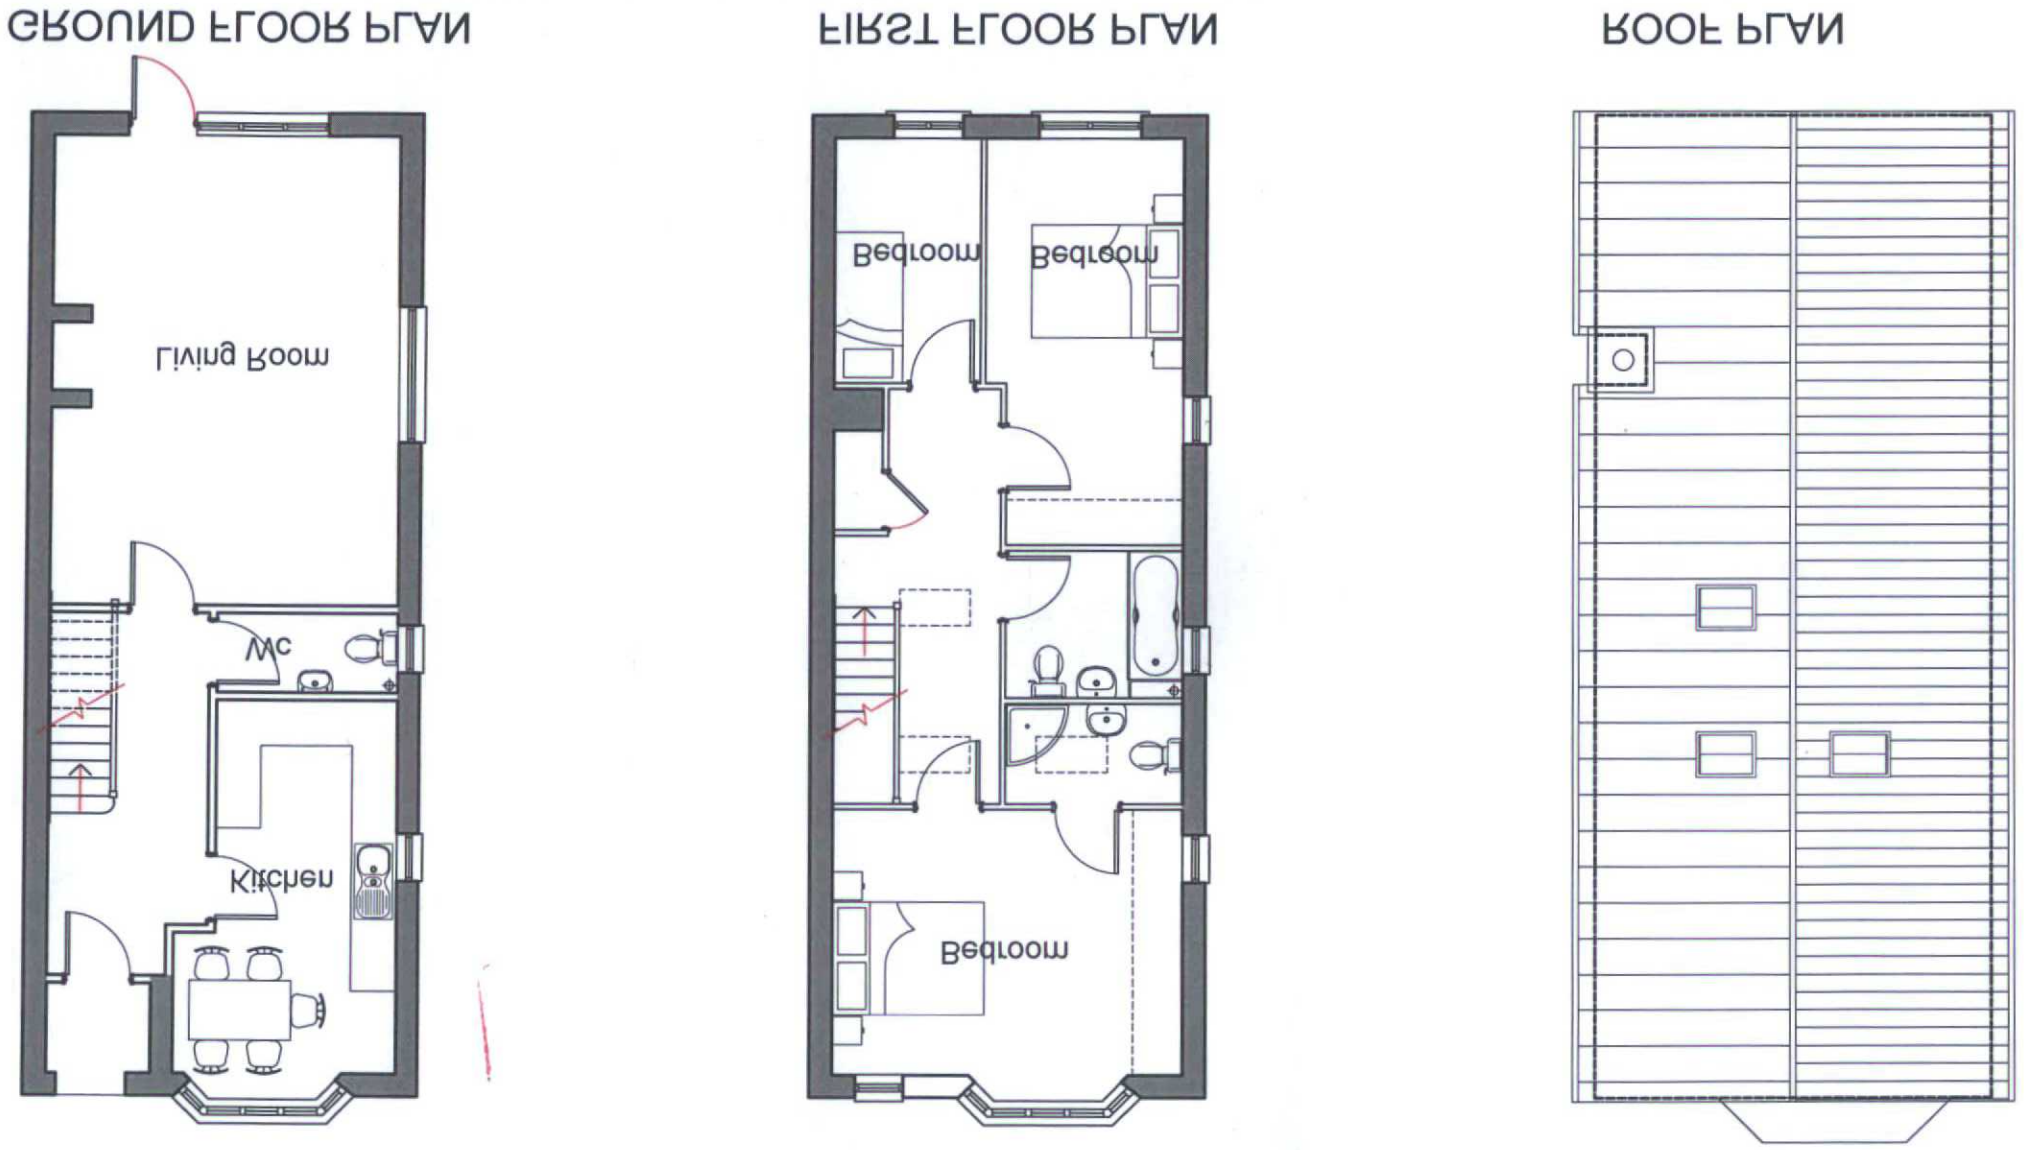

Job	Land at 2 Shandon Rd, Worthing
Drawing	3 Bedroom House Plans
Scale	1:100 @ A3
Date	March '10
Drawing No.	A183-001
Revision	

REVISIONS

architects

Warren Bank House, Simpson
Milton Keynes MK6 2AD
T 01908 660366
F 01908 660344
e: studio@linearchitects.com

LINE

KWARGHTIW

WB 10 : 0301 / LINE
TP. REF. No
DEPOSITED 13.05.10
BOROUGH OF WORTHING

notes

T.P. OFFICE COPY

—The contractor is responsible for checking dimensions, tolerances and references. Any discrepancy to be verified with the Architect before proceeding with the works.

—Where an item is covered by drawings to different scales the larger scale drawing is to be worked to.

—Do not scale drawing. Figured dimensions to be worked to in all cases.