1 1/2 STOREY HOUSE TYPE PERSPECTIVE

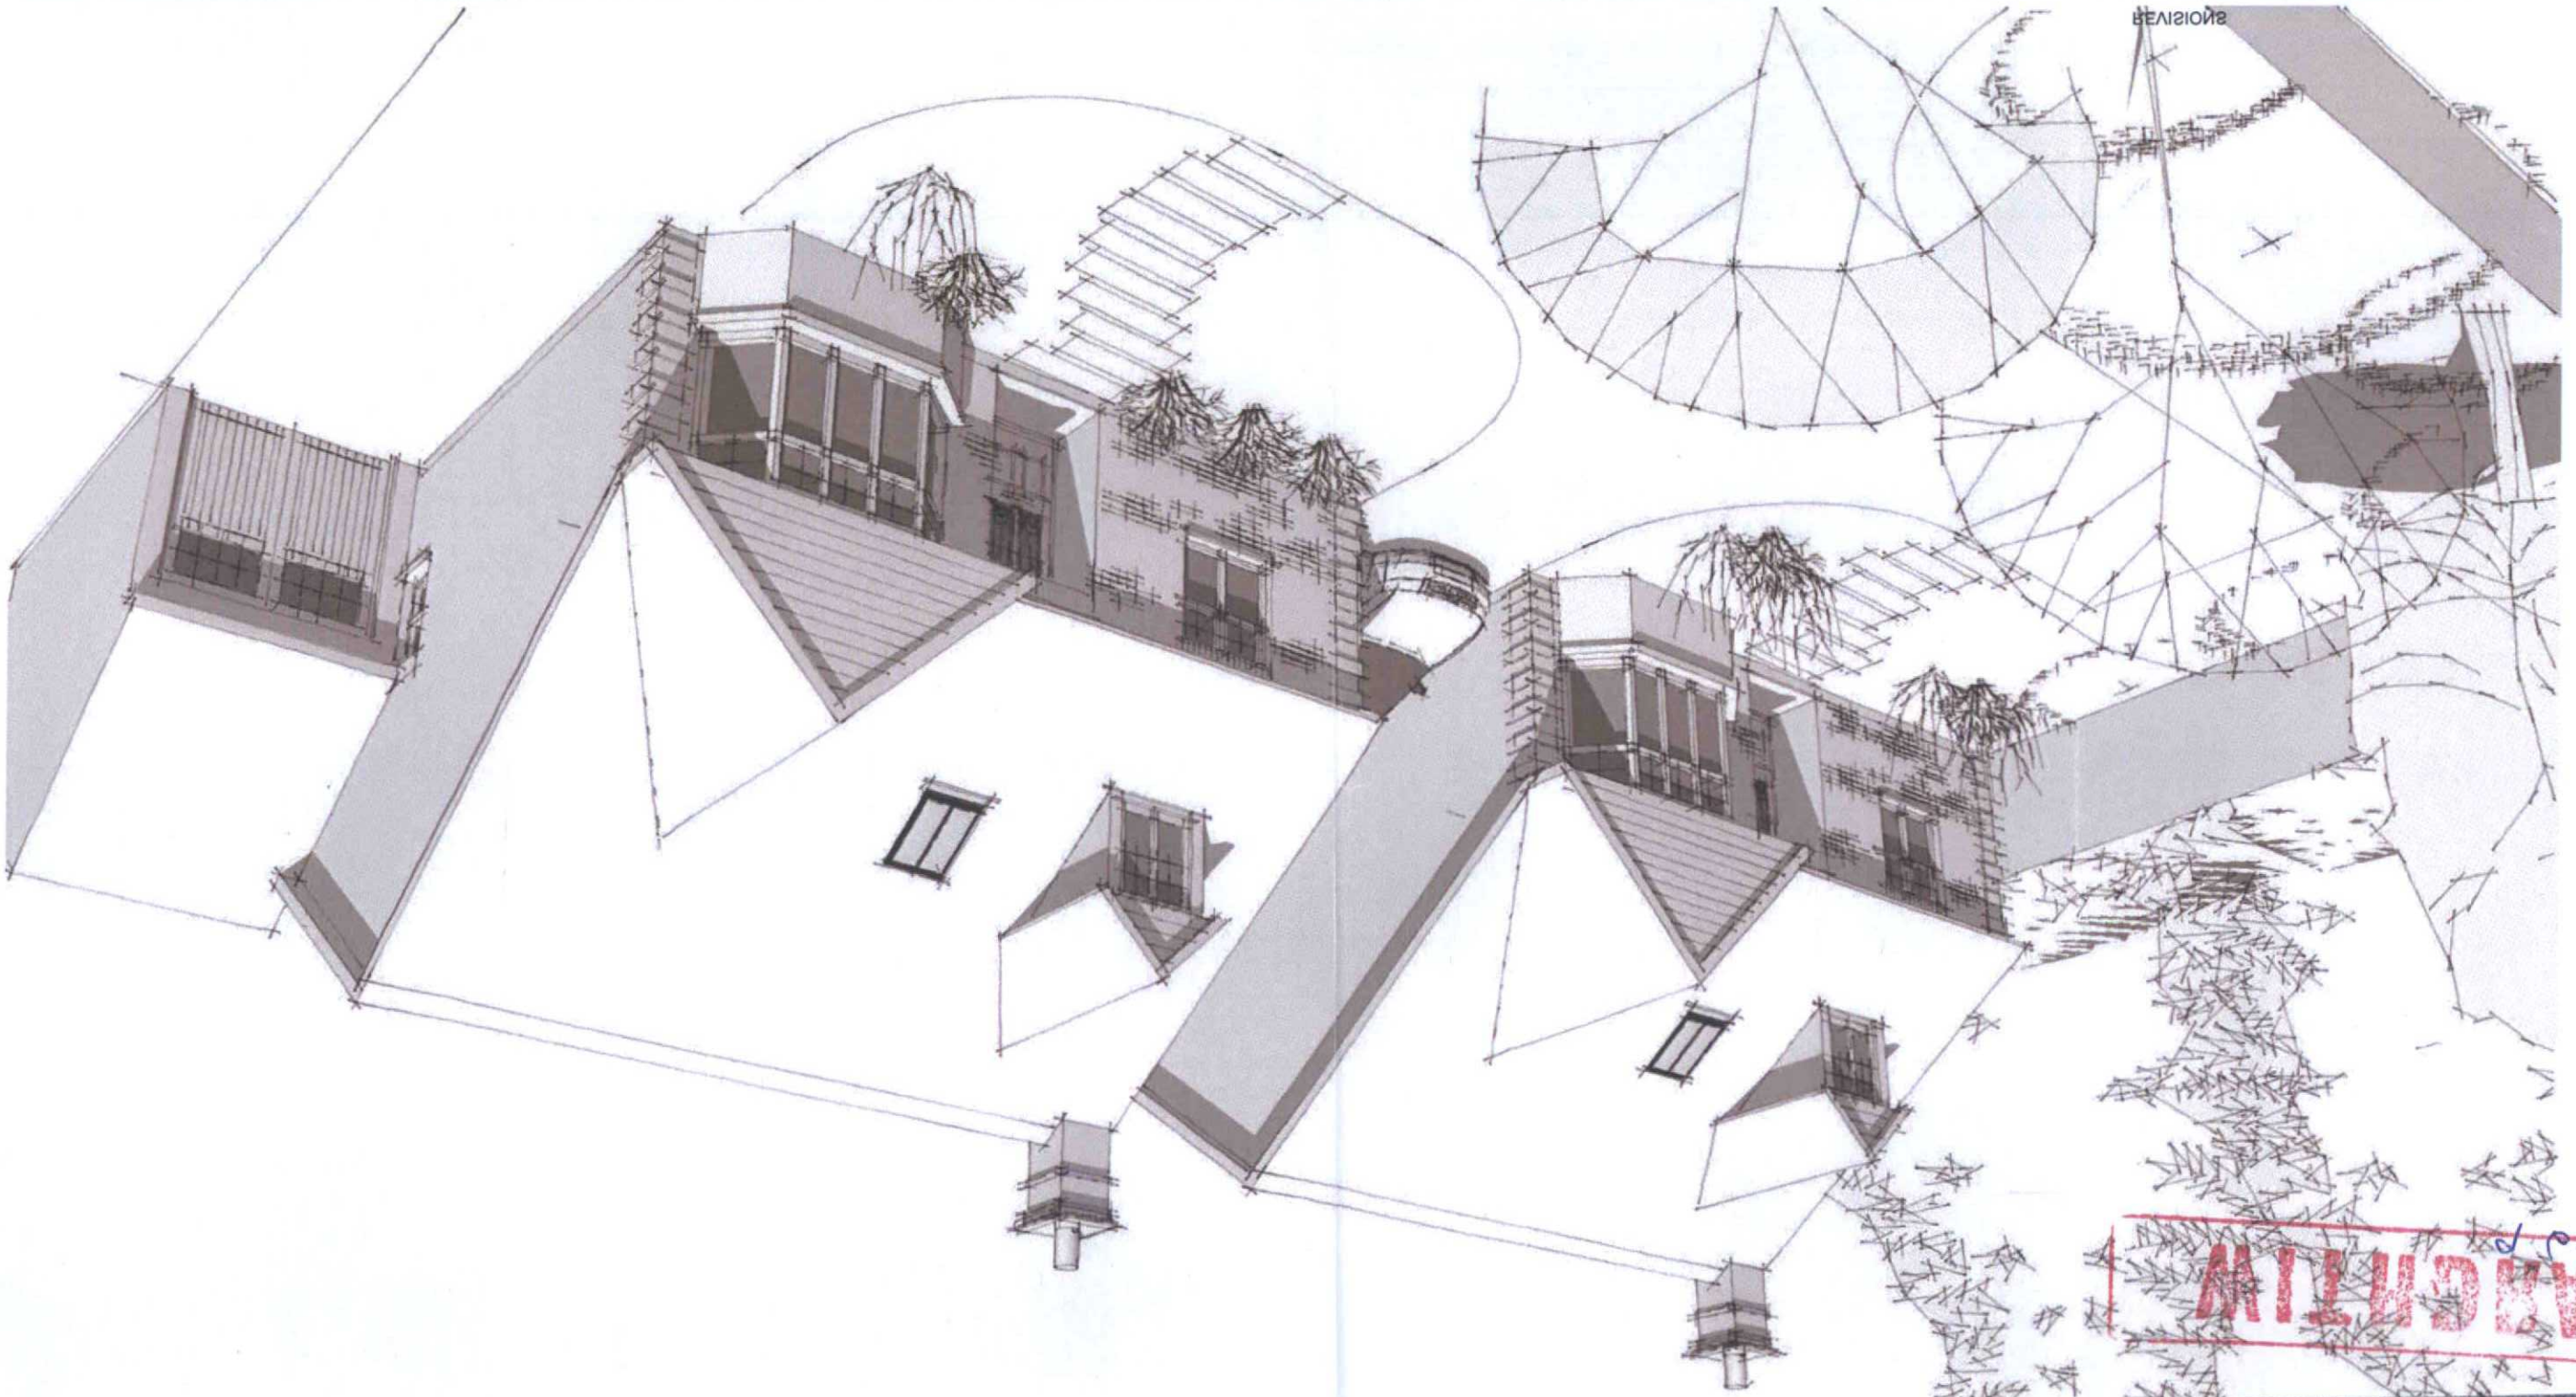

REVISIONS

Job	Land at 2 Shandon Rd, Worthing
Drawing	1 & 1 1/2 Storey House TypePerspective
Scale	NTS @ A3
Date	Sept '09
Drawing No.	A183-09
Revision	

architects

Warren Bank House Simpson
Milton Keynes MK5 2AD
T: 01908 690544
F: 01908 690544
e: studio@manufacturing.com

NWA PLANNING

DEPOSITED	13.02.10
TP/REF No.	10 - 0301/FULL
BOROUGH OF WORTHING	

TP OFFICE COPY

notes

—The contractor is responsible for checking dimensions, tolerances and references. Any discrepancy to be verified with the Architect before proceeding with the works.

—Where an item is covered by drawings to different scales the larger scale drawing is to be worked to.

—Do not scale drawing. Figured dimensions to be worked to in all cases.