
CITYZEN IS THE TRADING NAME FOR CITYZEN LIMITED; REGISTERED OFFICE: PRESTON PARK HOUSE, BRIGHTON, BN1 6SB; REGISTERED NUMBER: 10634993

A3 : 297 x 420

Notes:

- ALL DIMENSIONS ARE IN MM, UNLESS STATED OTHERWISE.
- DRAWINGS SHOULD ONLY BE SCALED FOR PLANNING PURPOSES. DO NOT SCALE FROM THIS DRAWING FOR CONSTRUCTION PURPOSES.
- ANY ERRORS OR OMISSIONS TO BE NOTIFIED TO CITYZEN IMMEDIATELY.
- CITYZEN IS NOT RESPONSIBLE FOR ANY BUILDING WORK THAT IS CARRIED OUT ON SITE.
- THIS DRAWING IS FOR PLANNING PURPOSES ONLY - DO NOT BUILD FROM THIS DRAWING.

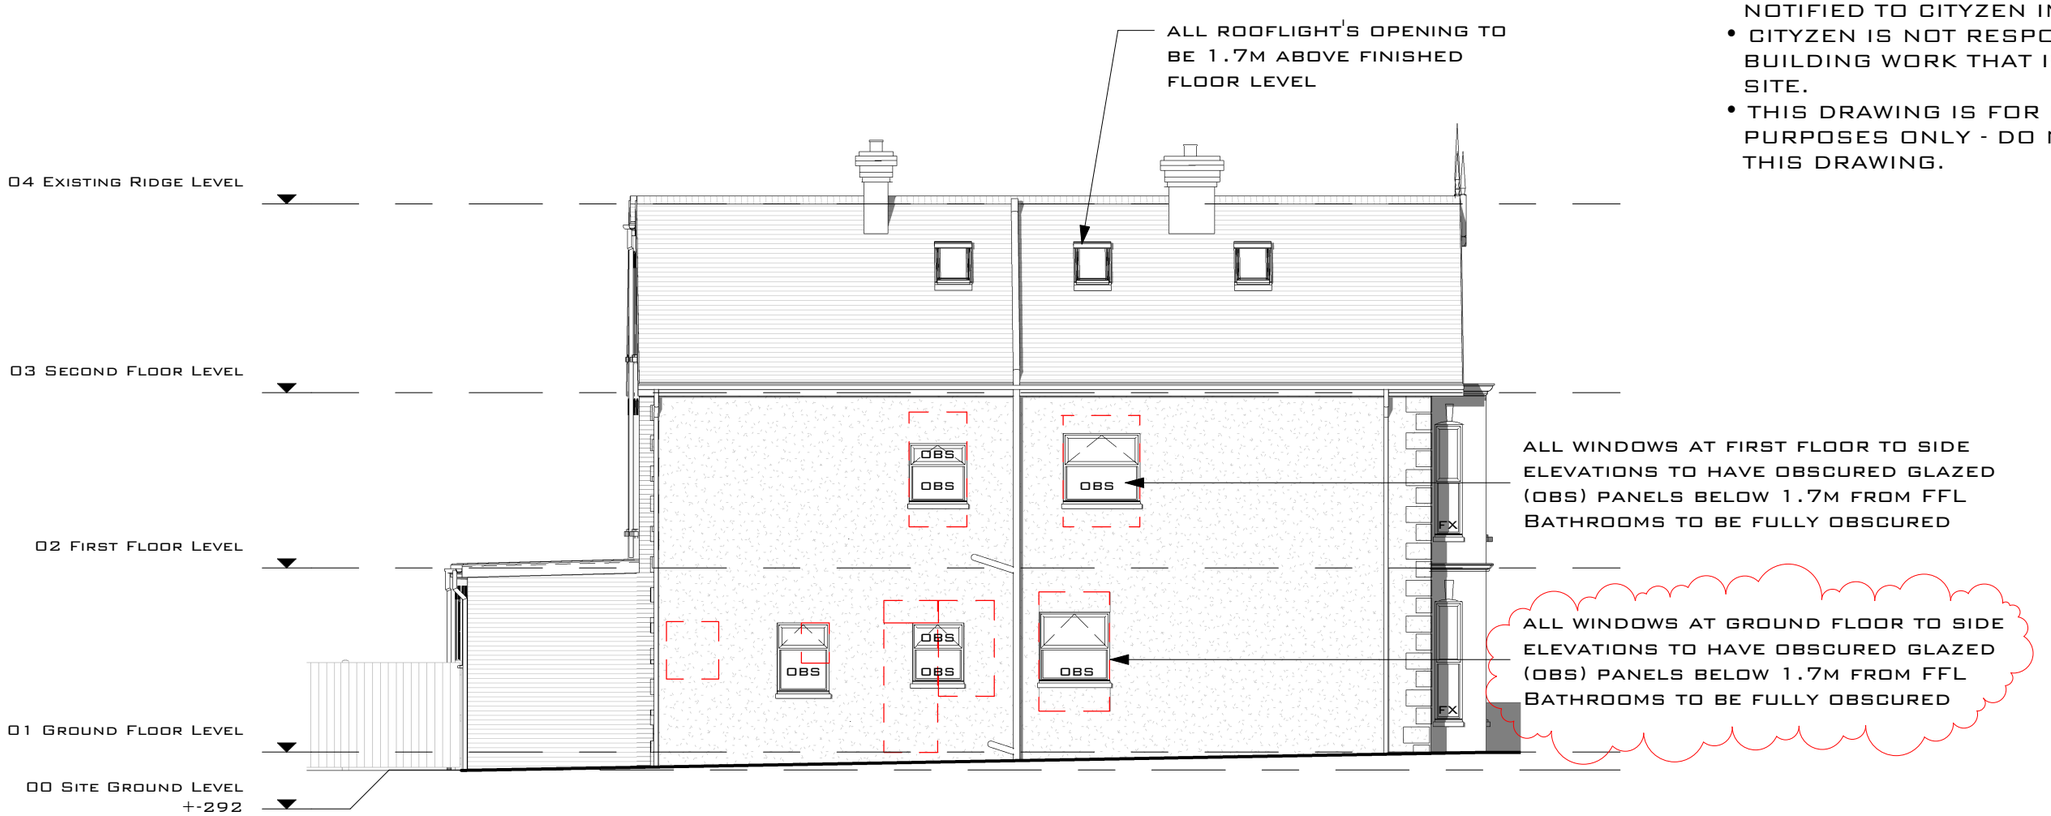


## PROPOSED LEFT SIDE ELEVATION (WEST)

1 : 100 @ A3

| Rev | Date | Revision | drawn | Checked | Approved |
|---|---|---|---|---|---|
| E | 05.10.20 | Revised to planners comments | RS | CS | CS |
| D | 02.10.20 | Revised to planners comments | RS | CS | CS |
| C | 29.09.20 | Edits after planning & BCO comments | AG | RS | RS |
| B | 20.09.09 | NMA revision | AG | AG | AG |
| A | 14.08.20 | Edits to client's revision | AG | AG | AG |

PLANNING

0M 1M 2M 3M 4M 5M 10M

Scale Bar @ 1:100

client:
Adur and Worthing Council

project:
7-9 Albion Street, Southwick, BN42 4DN

title:
Proposed Left Side Elevation (West)

CITYZEN ARCHITECTURE | ENVIRONMENT
MARITIME HOUSE
BASIN ROAD NORTH
HOVE
EAST SUSSEX
BN41 1WR
CONTACT@CITYZENDESIGN.CO.UK
WWW.CITYZENDESIGN.CO.UK
01273 915010
Chartered Institute of Architectural Technologists
Registered Practice

scale:
1 : 100 @ A3

designer:
Roman Schnecker

©COPYRIGHT CITYZEN LIMITED

date:
13.08.20

drawing: project ref - drg no. (revision)
2014 -PL - 351 - (E)

File Path: D:\04 Work\Cityzen\02 Projects\2014 Albion St\3 – Project Documentation\3.1 Drawings\03 – Revit\2014-Main.rvt