for Dr M Sellouni B.D.S
CRAIGWEIL DENTAL PRACTICE GRAND AVENUE LANCING BN15 8PS
project
PROPOSED SINGLE STOREY SIDE EXTENSION TO

www.RichardGoodsonPractice.co.uk email: richard@RichardGoodsonPractice.co.uk
20 Nelson Close Sompting LANCING West Sussex BN15 0LY tel: 01903 767563

Richard Goodson Practice
CHARTERED ARCHITECT & DESIGNER

date	scale	drawn by	drawing no.
May 18	1:200	REG	1848\03 A

title
BLOCK PLAN

type
SCHEME AS PROPOSED

Rev A Sept 18 skylights removed

PLANNING SERVICES ADUR & WORTHING	
PLAN	AWDM\0723\18
VALID DATE	14.9.18

BLOCK PLAN scale 1:200

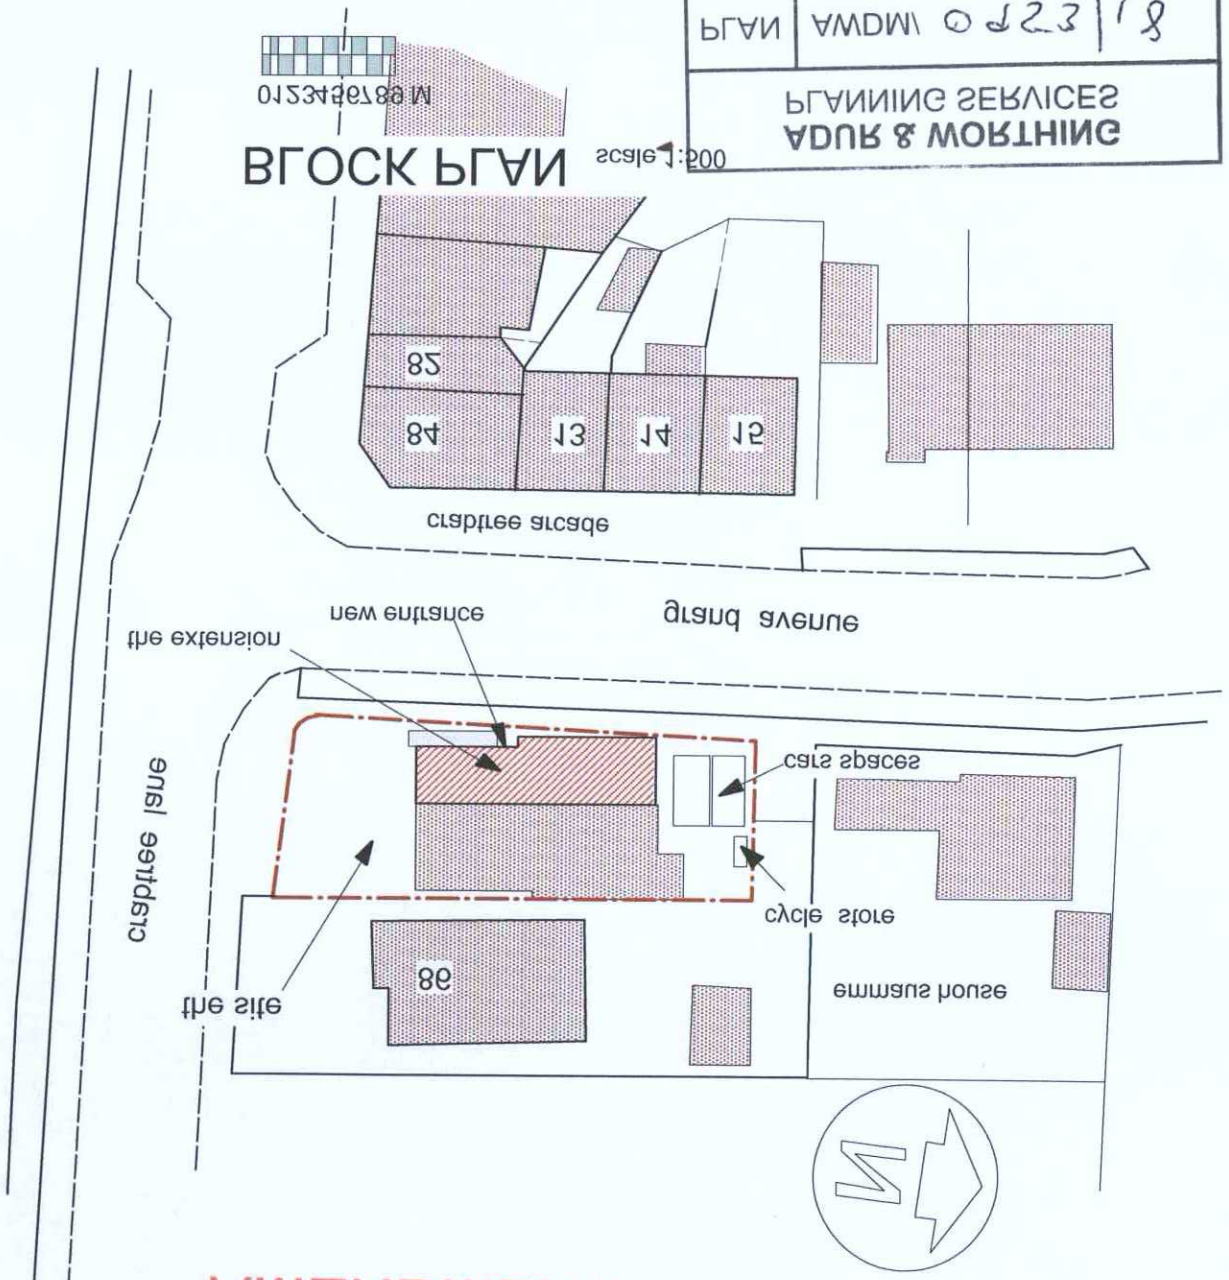

AMENDMENT