

Existing Front Elevation (Scale 1:100)

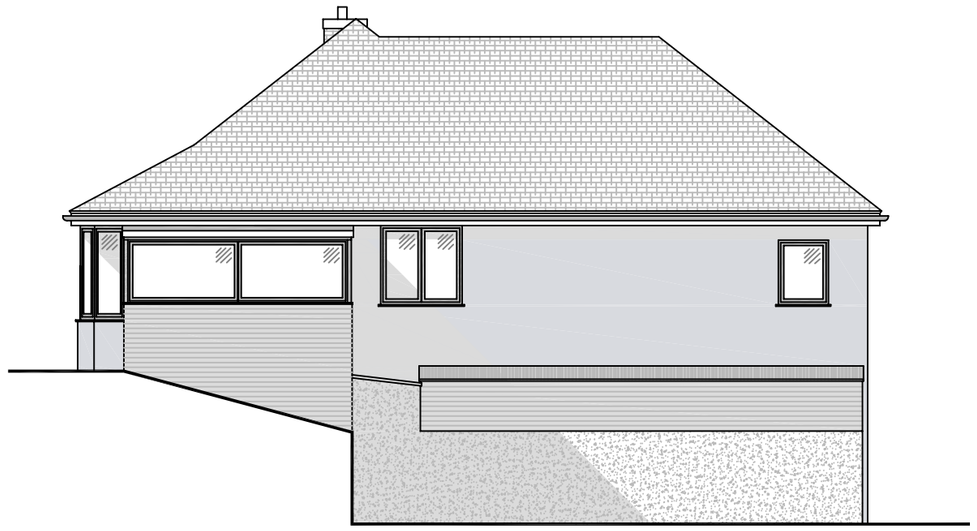

Existing Side Elevation (Scale 1:100)



Existing Side Elevation (Scale 1:100)

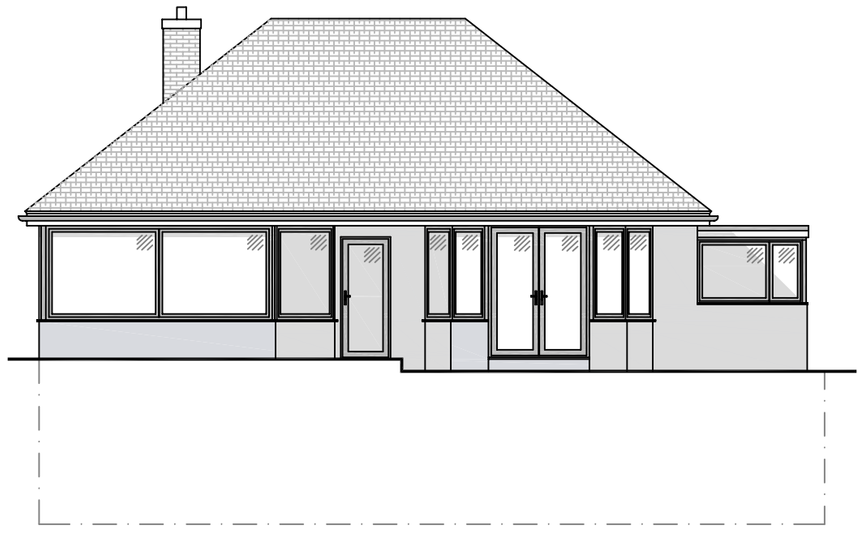

Existing Rear Elevation (Scale 1:100)

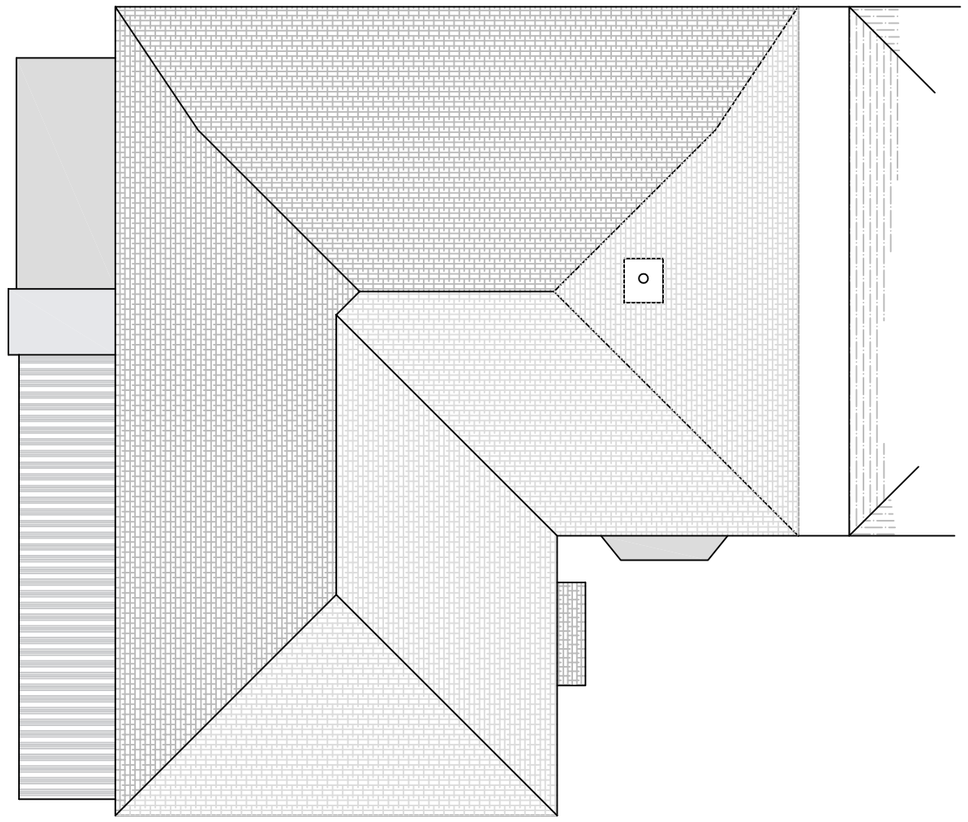

Existing Roof Plan (Scale 1:100)

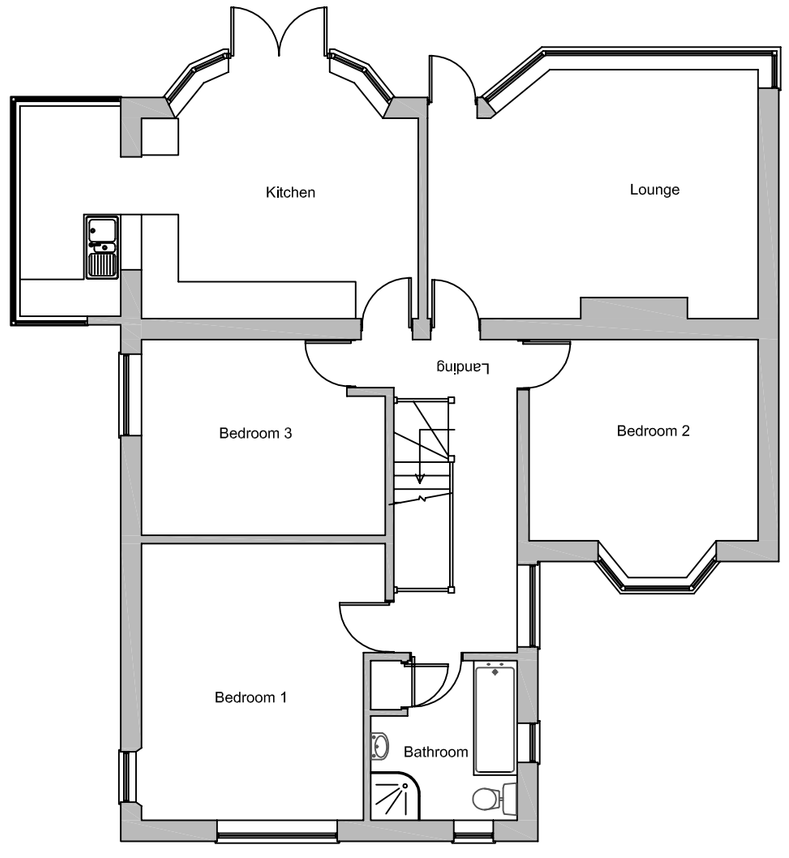

Existing First Floor Plan (Scale 1:100)

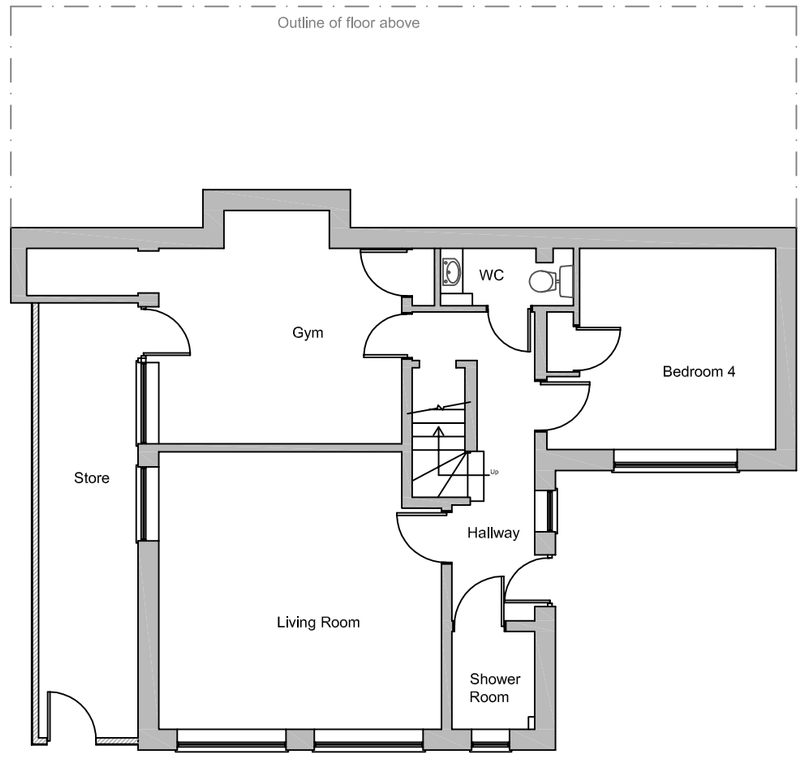

Existing Ground Floor Plan (Scale 1:100)



Existing Site Plan (Scale 1:200)

Scale Bar (1:100)

0m 5m 10m

revisions

DOWNSVIEW ASSOCIATES
Chartered Surveyors

Little Acorns, Hampers Lane, Storrington, West Sussex, RH20 3HZ
Tel: 01903 742687 Fax: 01903 744165
Email: mail@downsviewsurveyors.co.uk

RICS

address
Jenny Chatfield
206 Brighton Road
Lancing
West Sussex

project
Proposed Loft Conversion

title
Existing Layouts and Elevations

scale:	date:	revision:
As noted @ A2	Nov 2016	

drawing number
2016.171.01