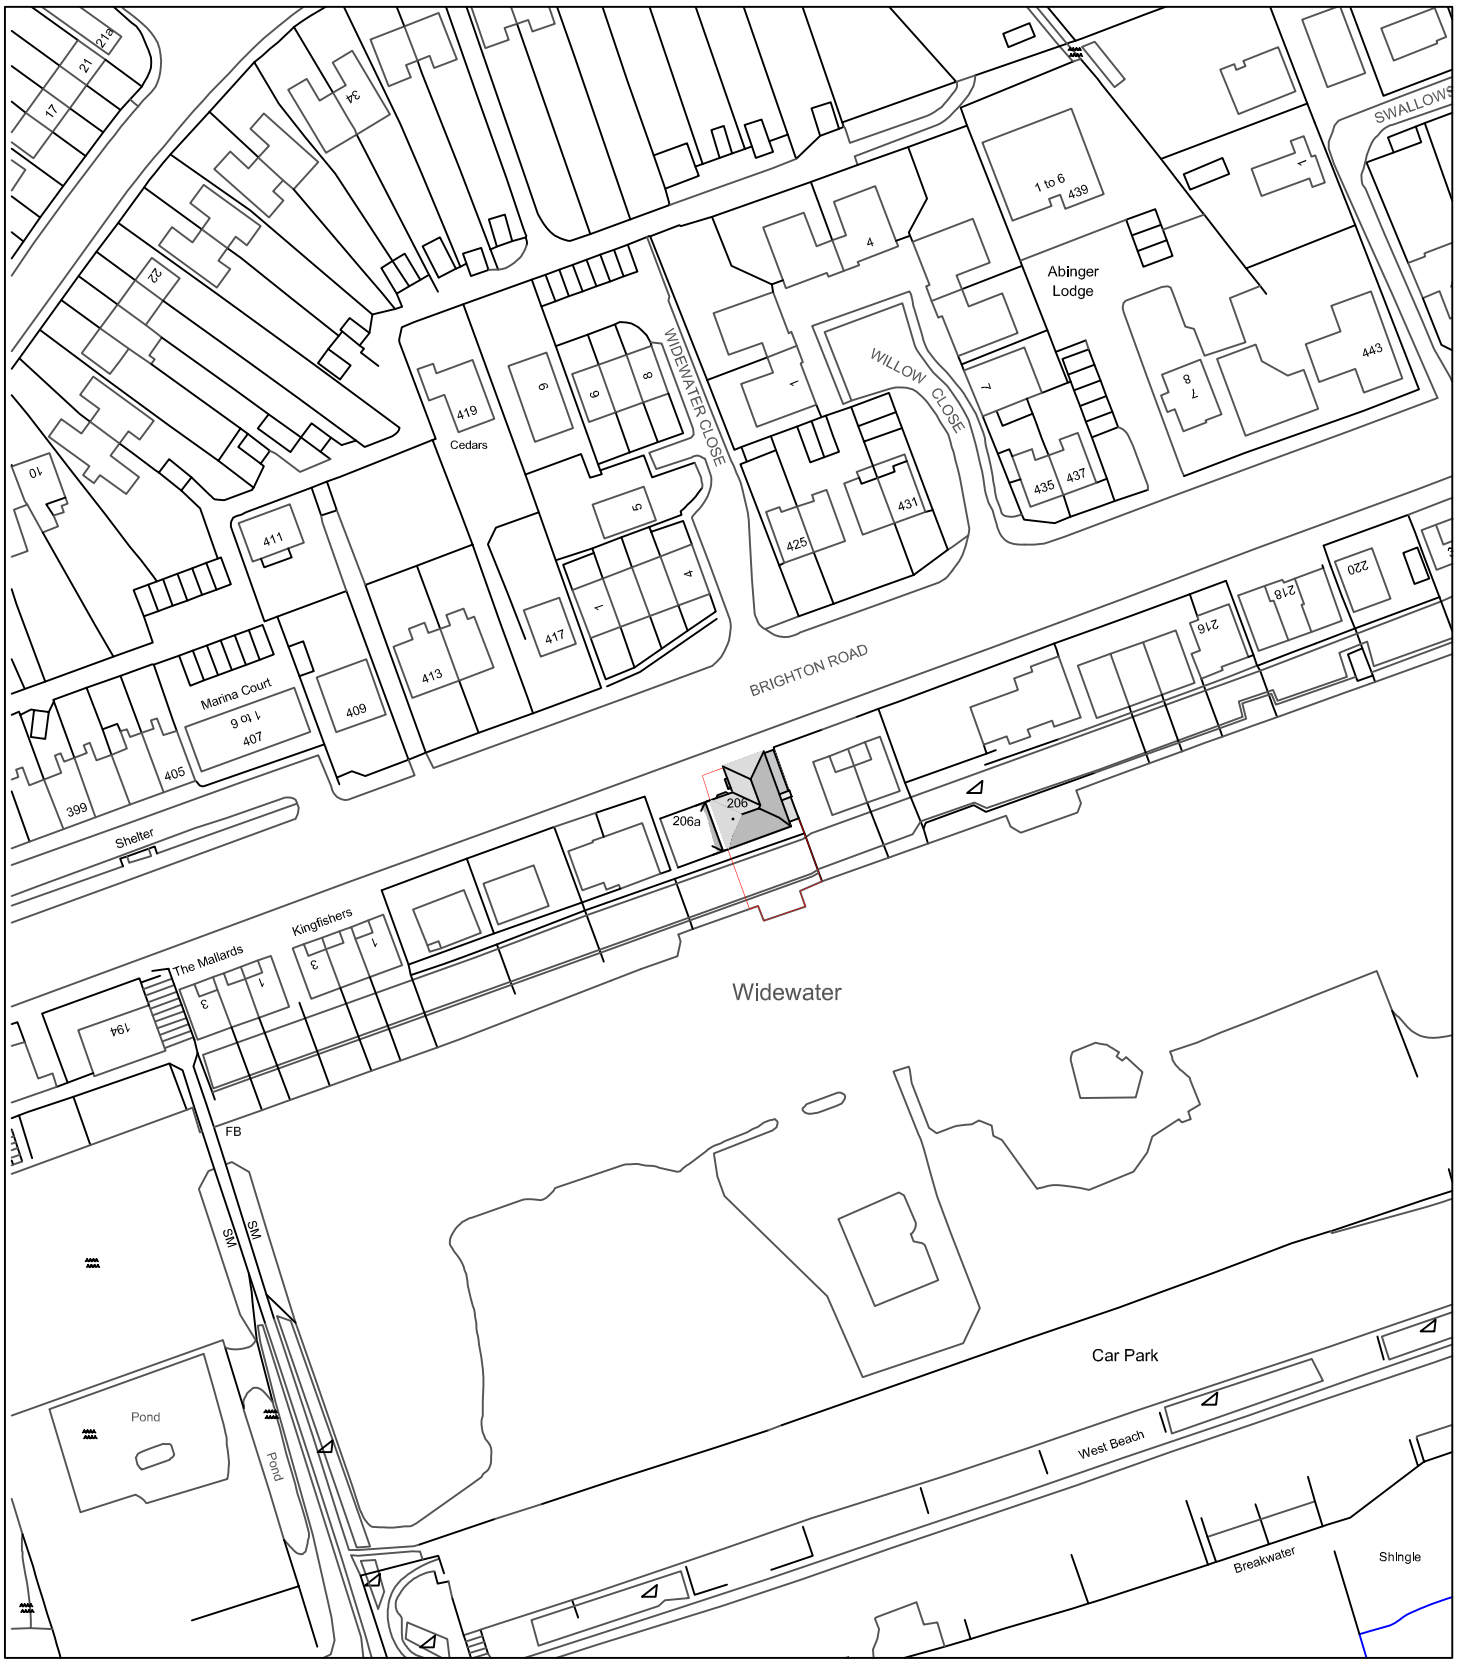

Revision:

address
Jenny Chatfield
206 Brighton Road, Lancing, West Sussex

project
Proposed Loft Conversion

title
Existing Location Plan

scale	date	dwg no.	revision
1:1250 on A4	Nov 2016	2016.171.03	

DOWNSVIEW
ASSOCIATES
Chartered Surveyors

Little Acorns
Hampers Lane
Storrington
West Sussex
RH20 3HZ

Tel: *01903 746367*
Mob: *07525 844965*

Email:
mail@downsview-surveyors.co.uk

RICS