

ONLY FIGURED DIMENSIONS TO BE USED FOR CONSTRUCTION PURPOSES. ALL DIMENSIONS ARE TO BE CHECKED ON SITE PRIOR TO INSTALLATION AND THE ARCHITECT IS TO BE NOTIFIED OF ANY DISCREPENCIES.

© This drawing is copyright and must not be reproduced without the written consent of the Architect.

REV	DATE	DESCRIPTION
A	28.11.23	Opaque glass panels to east and west sides replaced with clear glass panels

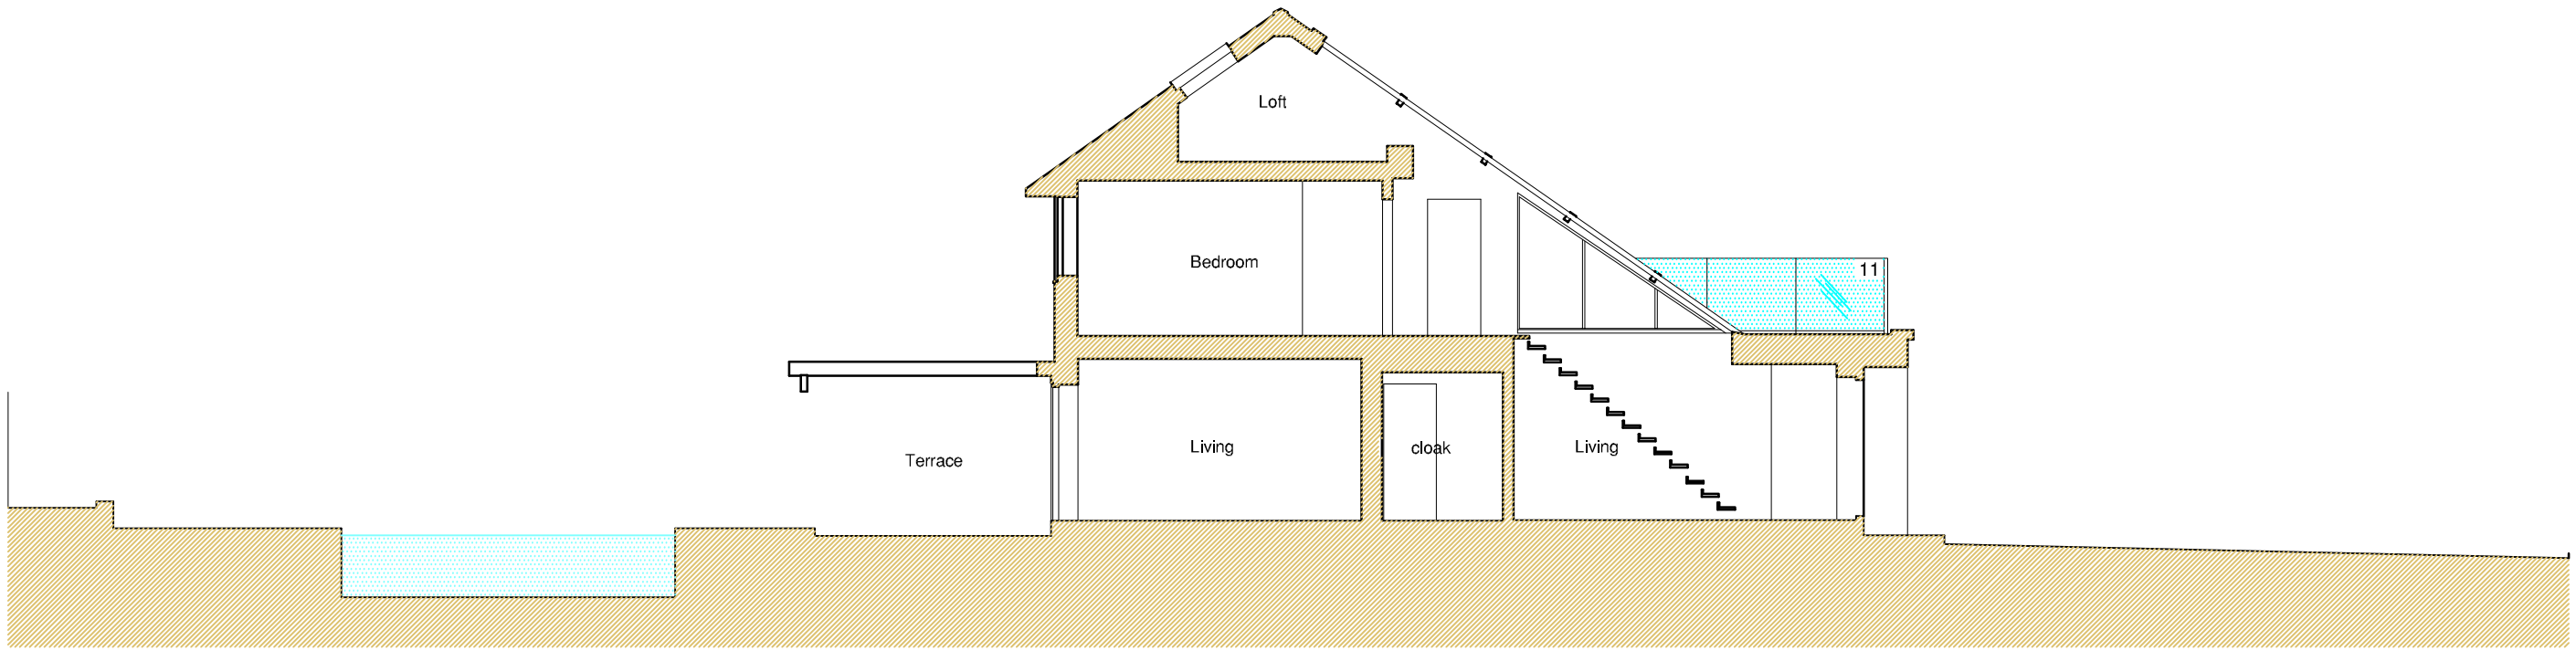

1:100 Section A-A' as proposed

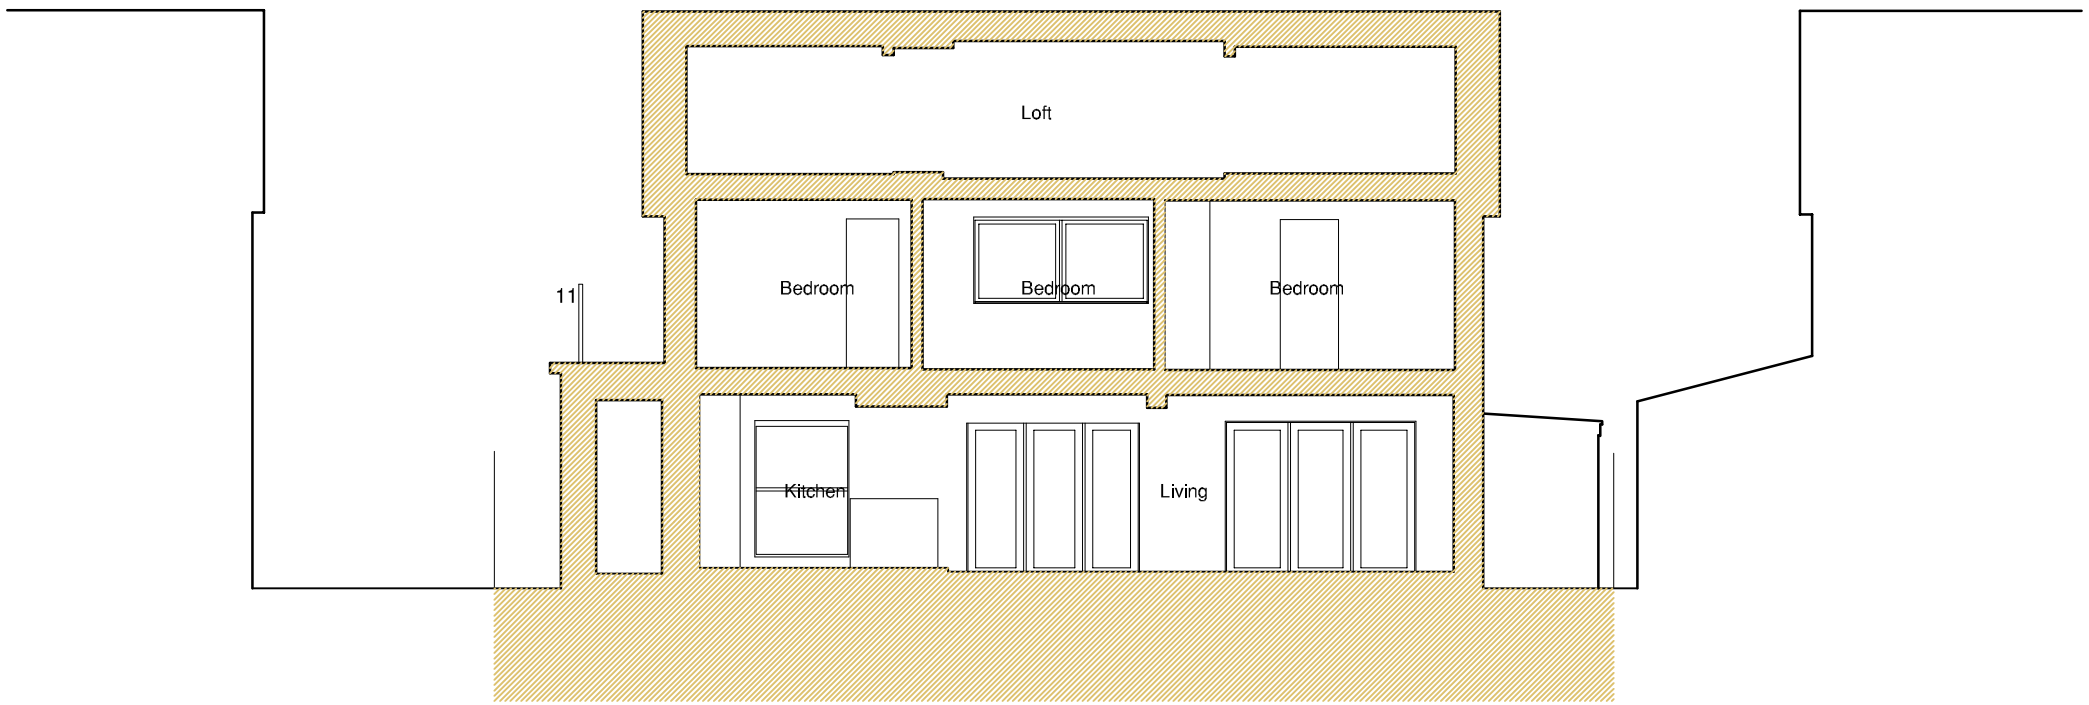

1:100 Section B-B' as proposed

Scale Bar 1:100

0 1 2 3 4 5 10m

PLANNING

92 Marine Crescent, Goring by Sea — Sections as proposed

saville jones | architects

DWG: \DRAWINGS\PROFORM\SJA_A1_200.DWG

date:	scale:			
Sept 23	1 : 100 @A3	23005	SK	113A