© Craig Foster Architects 2024

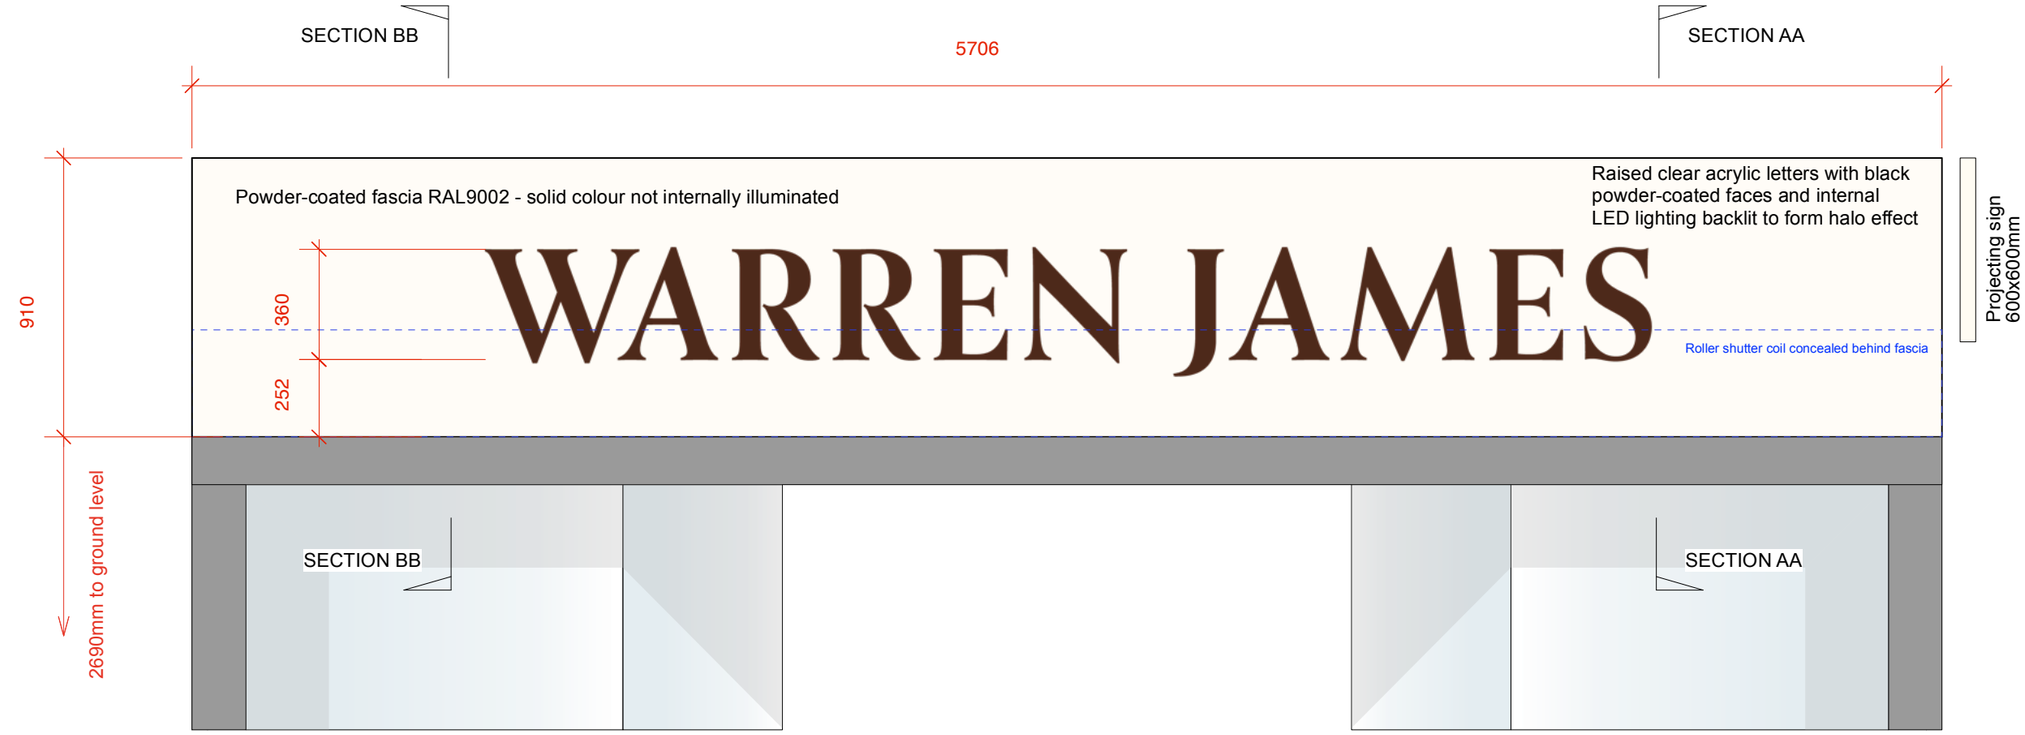

ELEVATION TO FASCIA SIGN

Photos of typical sign installation



1 No folded PPC finished tray projecting sign 600x600mm, 60mm thick, Individual letters faced matt black powder-coated, with LEDs behind backlit to create halo effect lighting

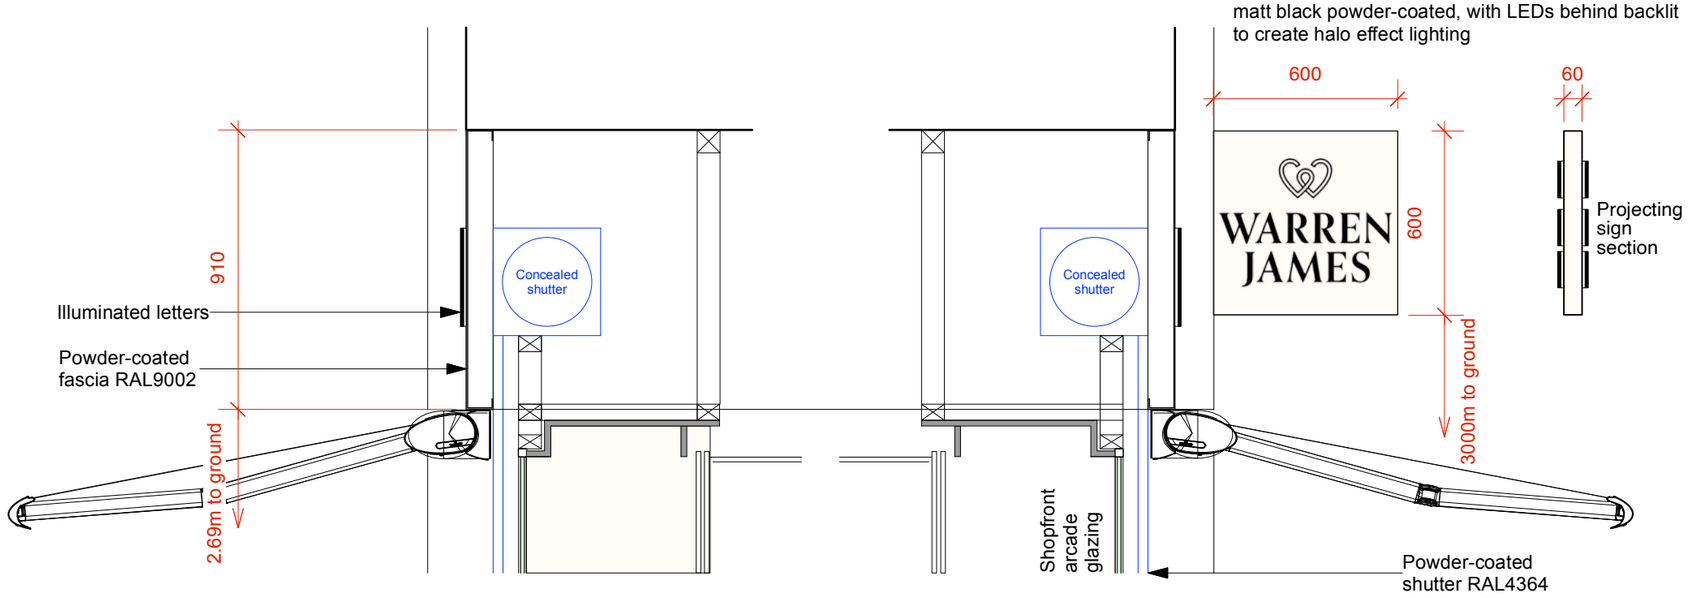

SECTION BB

SECTION AA

Scale bar at A3

0 1 2 3 4 5 M

Rev A : 17.10.24 : Projecting sign section added, notes amended

Craig Foster Architects : Exchange Court : 1 Dale Street : Liverpool : L2 2PP : T: 0151-236-0234 : E: mail@craigfosterarchitects.co.uk

Scale: 1:20 @A3

Date: 15.08.2024

24130-5-003-A

WARREN JAMES®

74 MONTAGUE STREET, WORTHING

SIGN DETAILS

CRAIG FOSTER ARCHITECTS