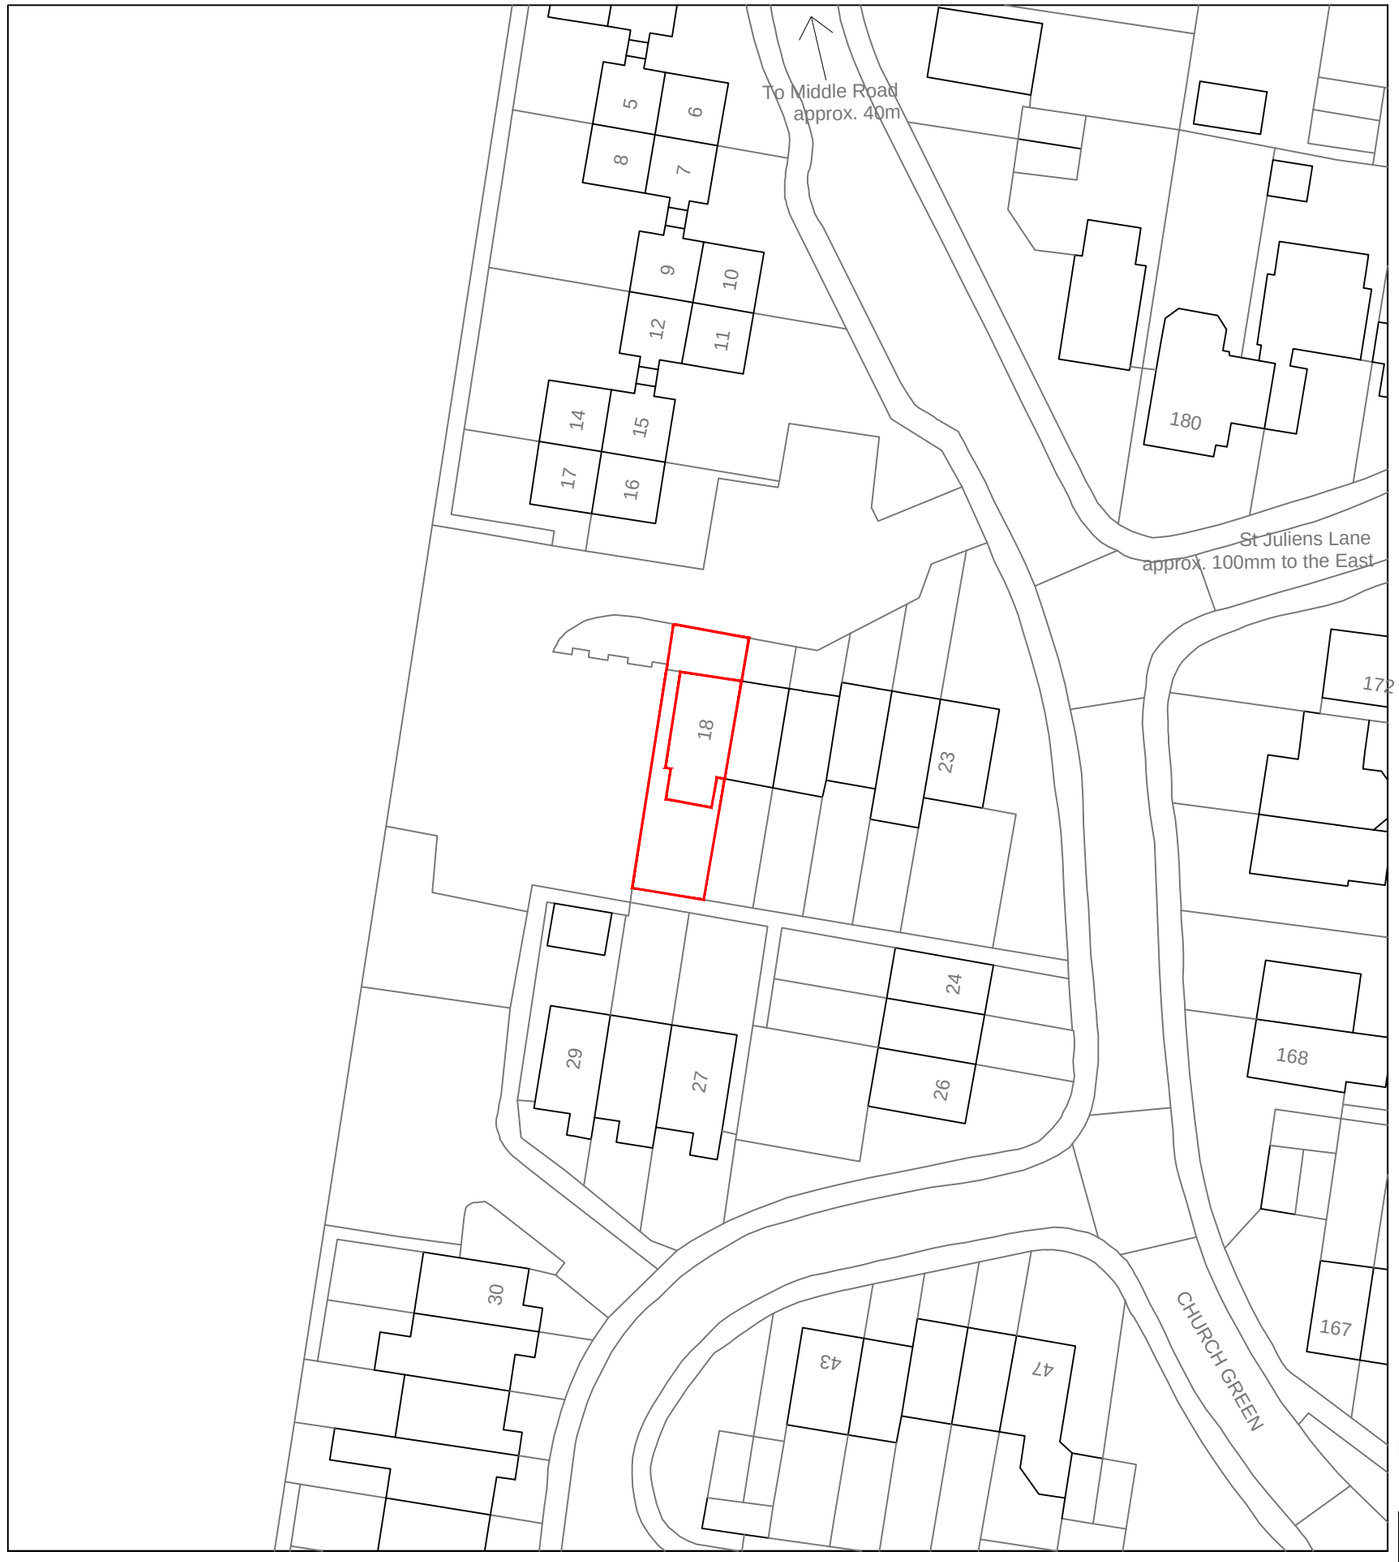

Block Plan
1:500

0m 5 10 15 20

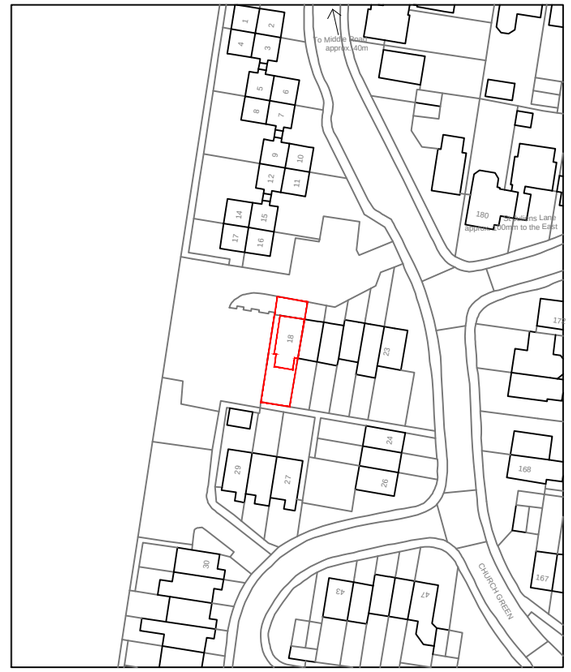

Site Location Plan
1:1250

0m 50 100

DO NOT SCALE DRAWINGS . USE DIMENSIONS IF IN DOUBT ASK

REV	DATE	DESCRIPTION
A	04.04.19	Road names indicated

THE CONTRACTOR IS RESPONSIBLE FOR ALL TEMPORARY WORKS AND THE STABILITY OF THE NEW AND EXISTING BUILDING WHILST THE WORKS ARE PROCEEDING. THE CONTRACTOR MUST ENSURE THAT ADEQUATE RISK ASSESSMENTS AND SAFETY MEASURES HAVE BEEN TAKEN

DO NOT SCALE DIMENSIONS OFF DRAWING (EXCEPT FOR PLANNING APPLICATION PURPOSES). USE DIMENSIONS SHOWN IF THEY COULD NOT BE SHOWN CALCULATE FROM OTHERS . FOR CRITICAL REQUIREMENTS AND IN EXISTING BUILDINGS TAKE SITE DIMENSIONS .

REFER TO ADS IF THERE ARE DISCREPENCIES

This drawing is the sole copyright of ADS ltd . Do not reproduce without written authourity

A. D. S. Ltd.
UNIT 1,158 REDEHALL ROAD,SMALLFIELD,SURREY,RH6 9RH
TEL.01342 719542 MB 07876338893 e.mail info@adsltdoffice.com

A3

CDM REGULATIONS 2007 , PARTY WALL ETC ACT 1996
CLIENTS AND CONTRACTORS ARE REMINDED THAT THE PROJECT IS WITHIN THE SCOPE OF THESE REGULATIONS
ADS LTD. ENGAGED AS DESIGNERS ONLY WILL NOT ACCEPT ANY LIABILITY FOR FAILURE OF THOSE PARTIES TO CARRY OUT THEIR DUTIES AS REQUIRED BY THESE STATUTES.

CLIENT	PROJECT	DRAWING	DATE	DRWG NO
Mr & Mrs Wood 18 Church Green Shoreham BN43 6JQ	Loft Conversion	Site Plan	FEB 19	PLN/ 001
		SCALE @A3 1 : varies		REV A