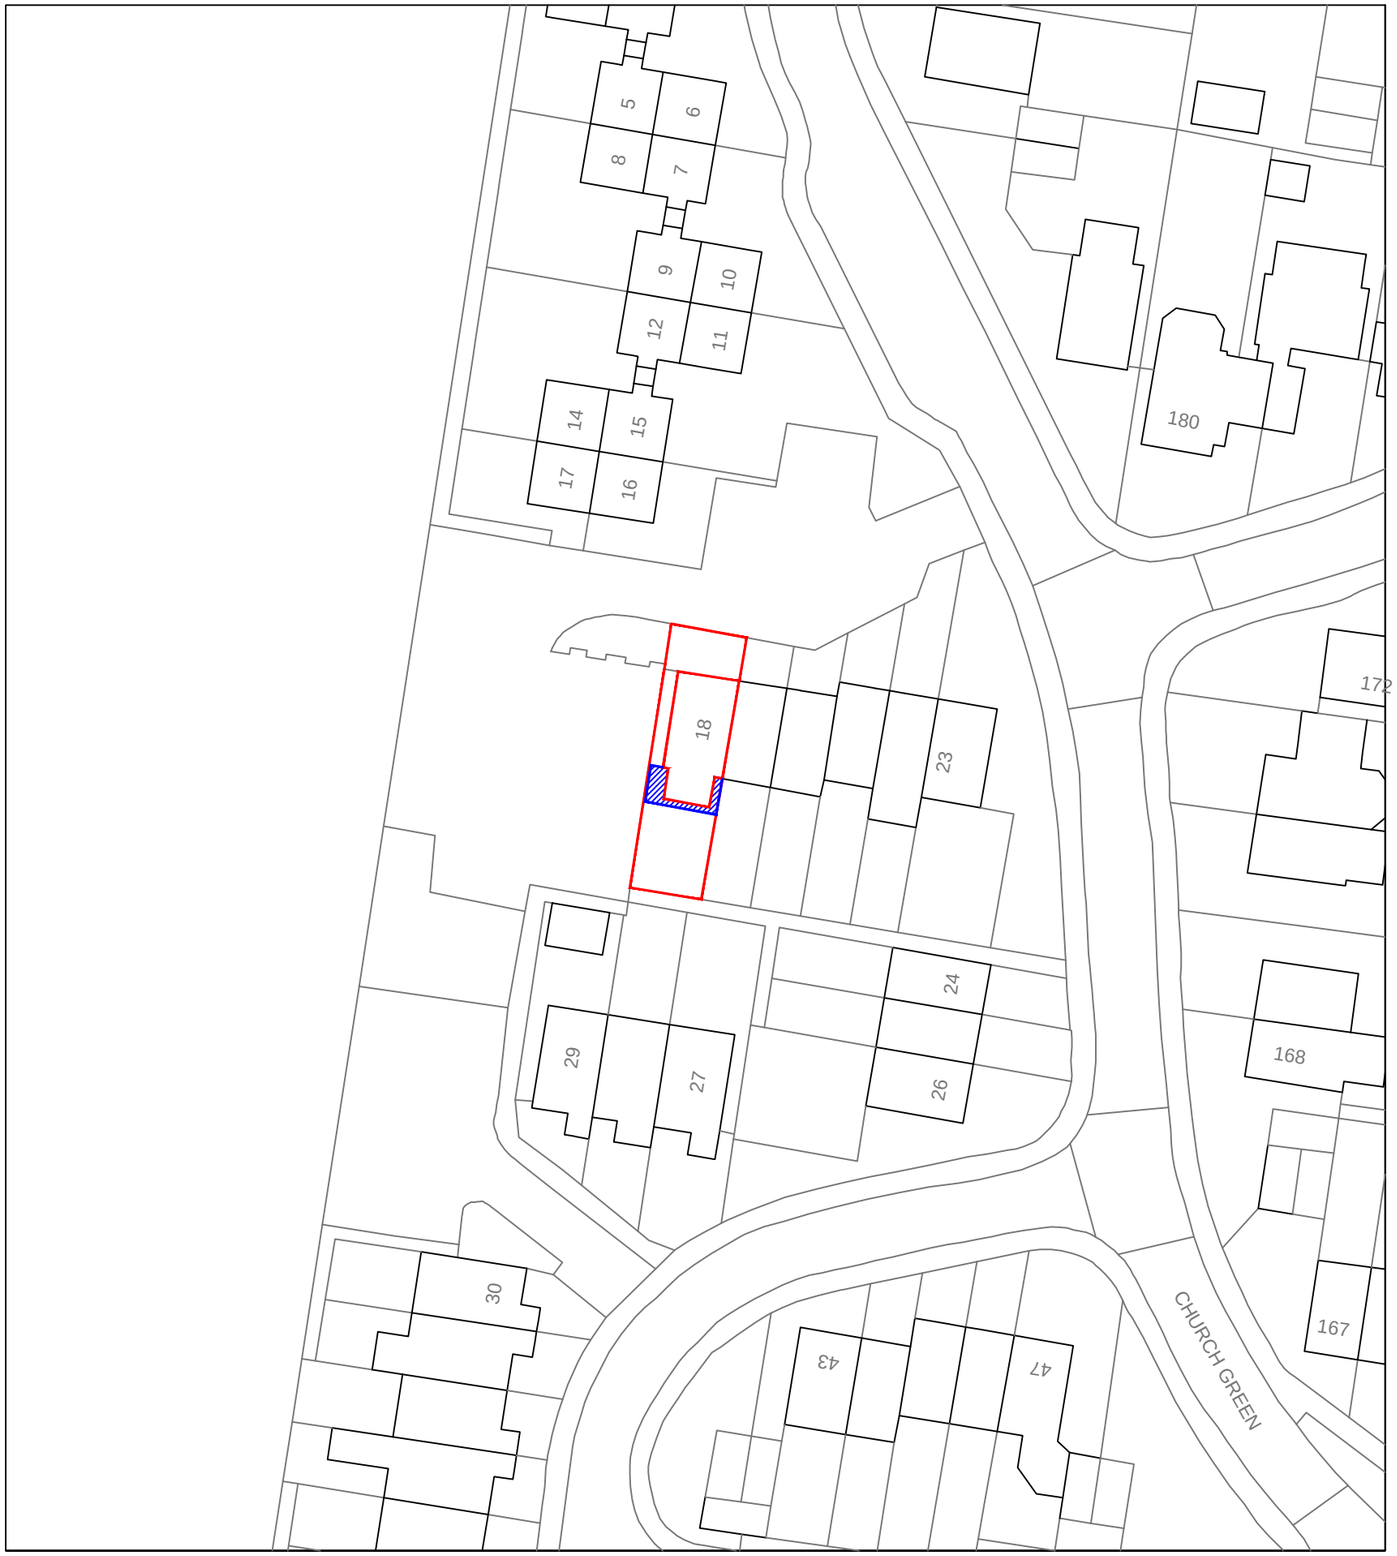

Block Plan
1:500

0m 5 10 15 20

THE CONTRACTOR IS RESPONSIBLE FOR ALL TEMPORARY WORKS AND THE STABILITY OF THE NEW AND EXISTING BUILDING WHILST THE WORKS ARE PROCEEDING. THE CONTRACTOR MUST ENSURE THAT ADEQUATE RISK ASSESSMENTS AND SAFETY MEASURES HAVE BEEN TAKEN

CDM REGULATIONS 2007 , PARTY WALL ETC ACT 1996 CLIENTS AND CONTRACTORS ARE REMINDED THAT THE PROJECT IS WITHIN THE SCOPE OF THESE REGULATIONS ADS LTD. ENGAGED AS DESIGNERS ONLY WILL NOT ACCEPT ANY LIABILITY FOR FAILURE OF THOSE PARTIES TO CARRY OUT THEIR DUTIES AS REQUIRED BY THESE STATUTES.

DO NOT SCALE DIMENSIONS OFF DRAWING (EXCEPT FOR PLANNING APPLICATION PURPOSES). USE DIMENSIONS SHOWN IF THEY COULD NOT BE SHOWN CALCULATE FROM OTHERS . FOR CRITICAL REQUIREMENTS AND IN EXISTING BUILDINGS TAKE SITE DIMENSIONS ,

REFER TO ADS IF THERE ARE DISCREPENCIES

This drawing is the sole copyright of ADS ltd . Do not reproduce without written authourity

A. D. S. Ltd.
UNIT 1,158 REDEHALL ROAD,SMALLFIELD,SURREY,RH6 9RH
TEL.01342 719542 MB 07876338893 e.mail info@adsltdoffice.com

A3

CLIENT *Mr & Mrs Wood*
18 Church Green
Shoreham
BN43 6JQ

PROJECT *Single Storey Rear Extension*

DRAWING *Proposed Block Plan*

DATE *FEB 19*

SCALE @ A3 *1:500*

DRWG NO *PLN/ 004*

REV