From: mpaarchitecture@gmail.com on behalf of elliott pardington <elliott@mpaarchitecture.co.uk>
Sent: 13 July 2012 17:39
To: Hannah Barker
Subject: Re: 102 Beach Green, Shoreham by Sea - AWDM/0655/12
Attachments: Exg. Rev A - Prop.Rev B.pdf

Hi Hannah,

PDF attached with corrected annotation of elevations - both existing and proposed.

Regards,

Elliott Pardington

For Health Care Design

On Tue, Jul 10, 2012 at 9:30 AM, Hannah Barker <Hannah.Barker@adur-worthing.gov.uk> wrote:

> Thank you for your amended plans the application will be put through for agreement by my manager today and you should receive a decision notice shortly.
>
> Hannah

Hannah Barker - Planning Officer,(Part-time hours Mon-Wed 9-5pm) Planning,Community and Wellbeing | Adur & Worthing Council Services
Location: Portland House, Worthing
Internal: (8) 1475 | External: 01903 221475 | E-mail: Hannah.Barker@adur-worthing.gov.uk
Follow us on Facebook and Twitter - or search Adur and Worthing

---

From: mpaarchitecture@gmail.com [mailto:mpaarchitecture@gmail.com] **On Behalf Of** elliott pardington
Sent: 05 July 2012 14:43
To: Hannah Barker
Cc: s.cumbers
Subject: 102 Beach Green, Shoreham by Sea - AWDM/0655/12

Dear Mrs Barker,

On behalf of Health Care Design I have attached here a PDF of a revised proposal for the above application.

The ramp width and landing length have both been increased to 1500mm. The ramp has also been indicated as having a gradient of 1 in 15. Based on an overall rise in the region of 150mm, this will give a ramp length in the region of 2250mm.

Please let me know if you require any additional information in respect of this application.


Yours sincerely,

Elliott Pardington

_ _

Important Information and Disclaimer. Please do not print this e-mail unless necessary.The domain from which this e-mail is sent is not indicative of the Council on whose behalf it is sent. The author will indicate in the body of the e-mail on whose behalf it is sent.


The information contained in this email may be subject to public disclosure under the Freedom of Information Act 2000. Unless the information contained in this email is legally exempt from disclosure, we cannot guarantee that we will not provide the whole or part of this email to a third party making a request for information about the subject matter of this email.
This e-mail is intended exclusively for the addressee and may contain information that is confidential and/or privileged. If you are not the intended recipient please note that any form of distribution, copying or use of this communication or the information in it is strictly prohibited and may be unlawful. If you have received this communication in error please return it to the sender and delete the material from any computer and destroy any printed copy. Adur District Council and Worthing Borough Council cannot guarantee that this message or any attachment is virus-free or has not been intercepted or changed.
The views of the author may not necessarily reflect those of either Adur District Council or Worthing Borough Council. Any opinions or other information in this message that do not relate to the official business of Adur District Council and / or Worthing Borough Council are neither given nor endorsed by them.

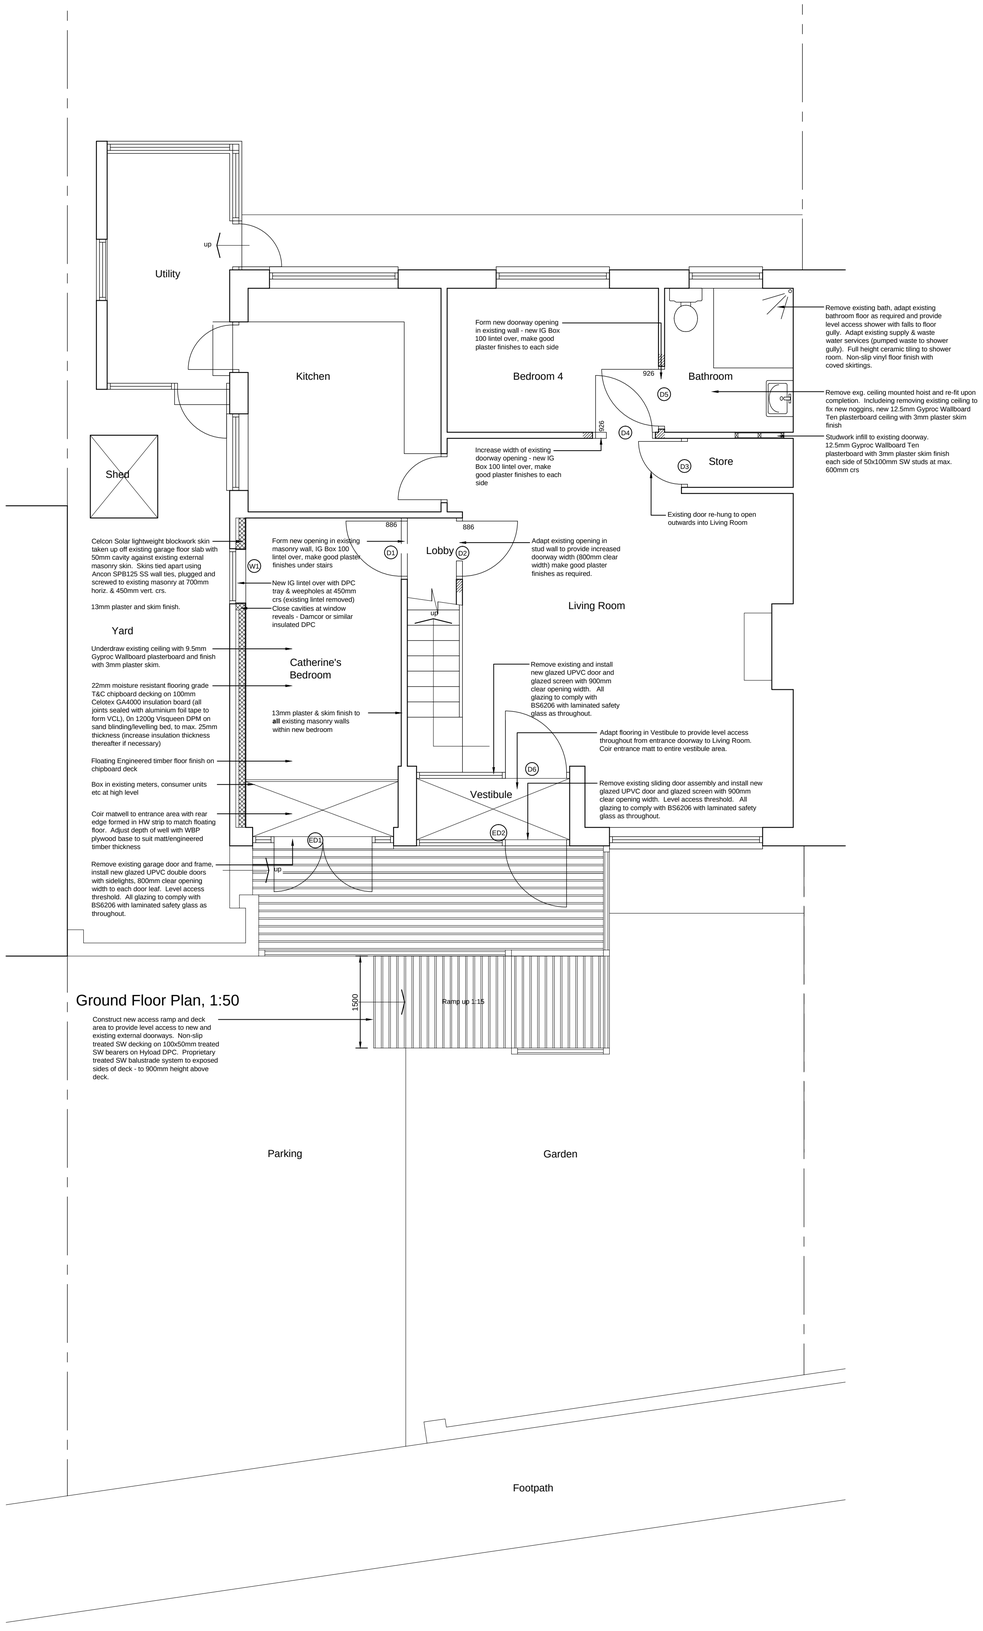


Ground Floor Plan, 1:50




West elevation, 1:100

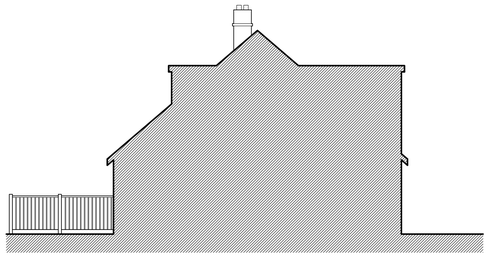

East elevation, 1:100

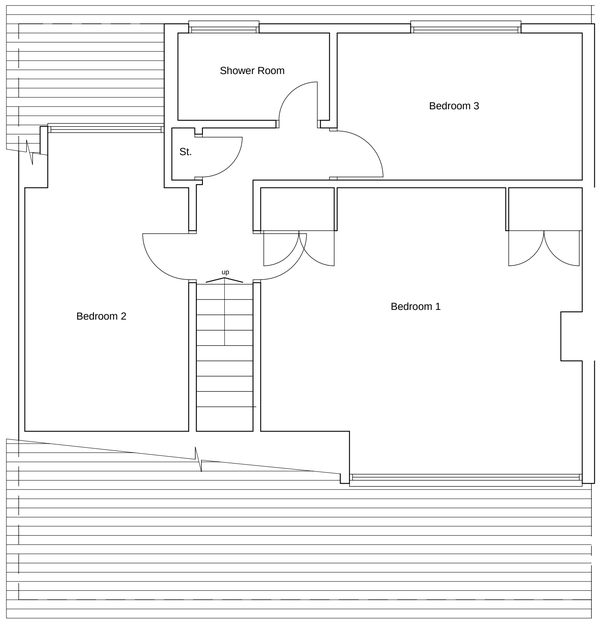

First Floor Plan, 1:50

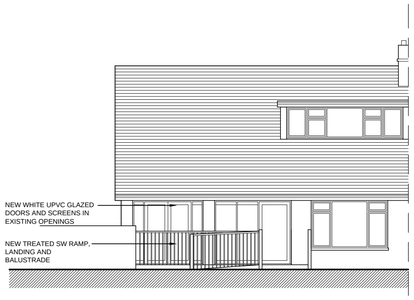

South elevation, 1:100

Revisions :	Description :	Date :
B	Elevation orientation corrected	July 2012
A	Ramp gradient reduced, width and landing increased	July 2012

HEALTH CARE DESIGN

LAW SOCIETY CHECKED 2004 EXPERT WITNESSES

33 Low Road Keswick Village Norwich Norfolk NR4 6TZ
Tel 01603 455200 Fax 01603 454343

PROJECT

102 Beach Green
Shoreham by Sea
East Sussex
BN1 5LS

DRAWING TITLE

Proposed plans


CLIENT

Catherine Train

DATE	SCALE	REF
March 2012	As noted @ A1	EP

JOB NO / DWG NO

786/04 B

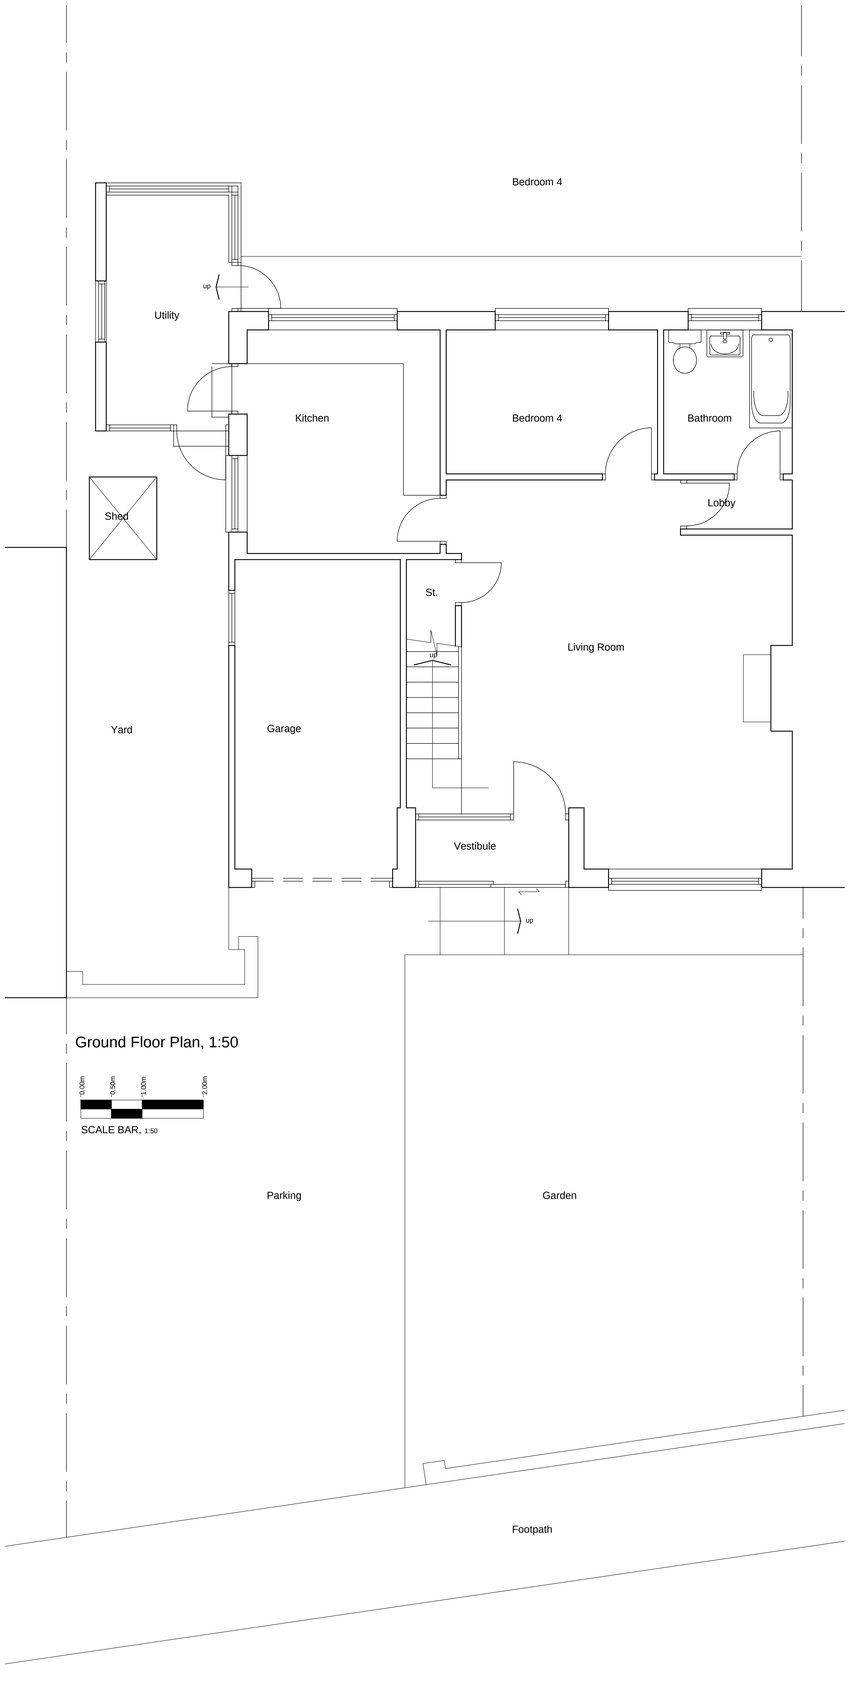

Ground Floor Plan, 1:50

0.00m 0.50m 1.00m 2.00m

SCALE BAR, 1:50




West elevation, 1:100

0.00m 0.50m 1.00m 2.00m

SCALE BAR, 1:100



South elevation, 1:100

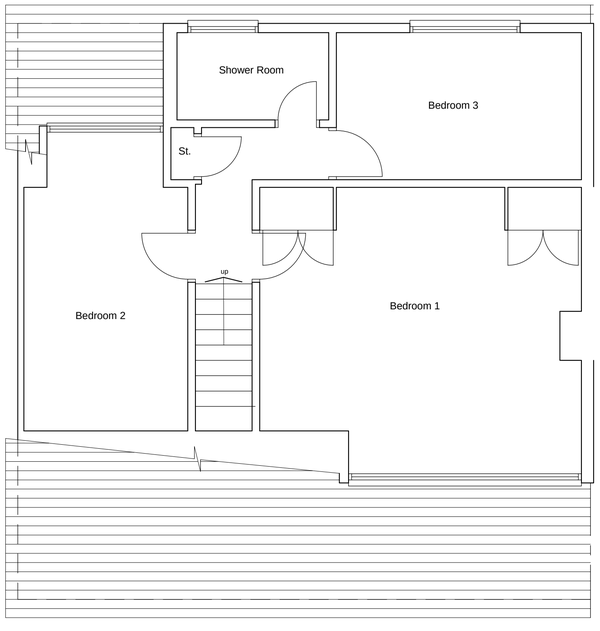

First Floor Plan, 1:50

Revisions :	Description :	Date :
A	Elevation orientation corrected	July 2012

HEALTH
CARE
DESIGN

LAW SOCIETY CHECKED EXPERT WITNESSES 2004

33 Low Road Keswick Village Norwich Norfolk NR4 6TZ
Tel 01603 455200 Fax 01603 454343

PROJECT

102 Beach Green
Shoreham by Sea
East Sussex
BN1 5LS

DRAWING TITLE

Existing plans & elevations

CLIENT

Catherine Train

DATE	SCALE	REF
March 2012	As noted @ A1	EP

JOB NO / DWG NO

786/03 A