

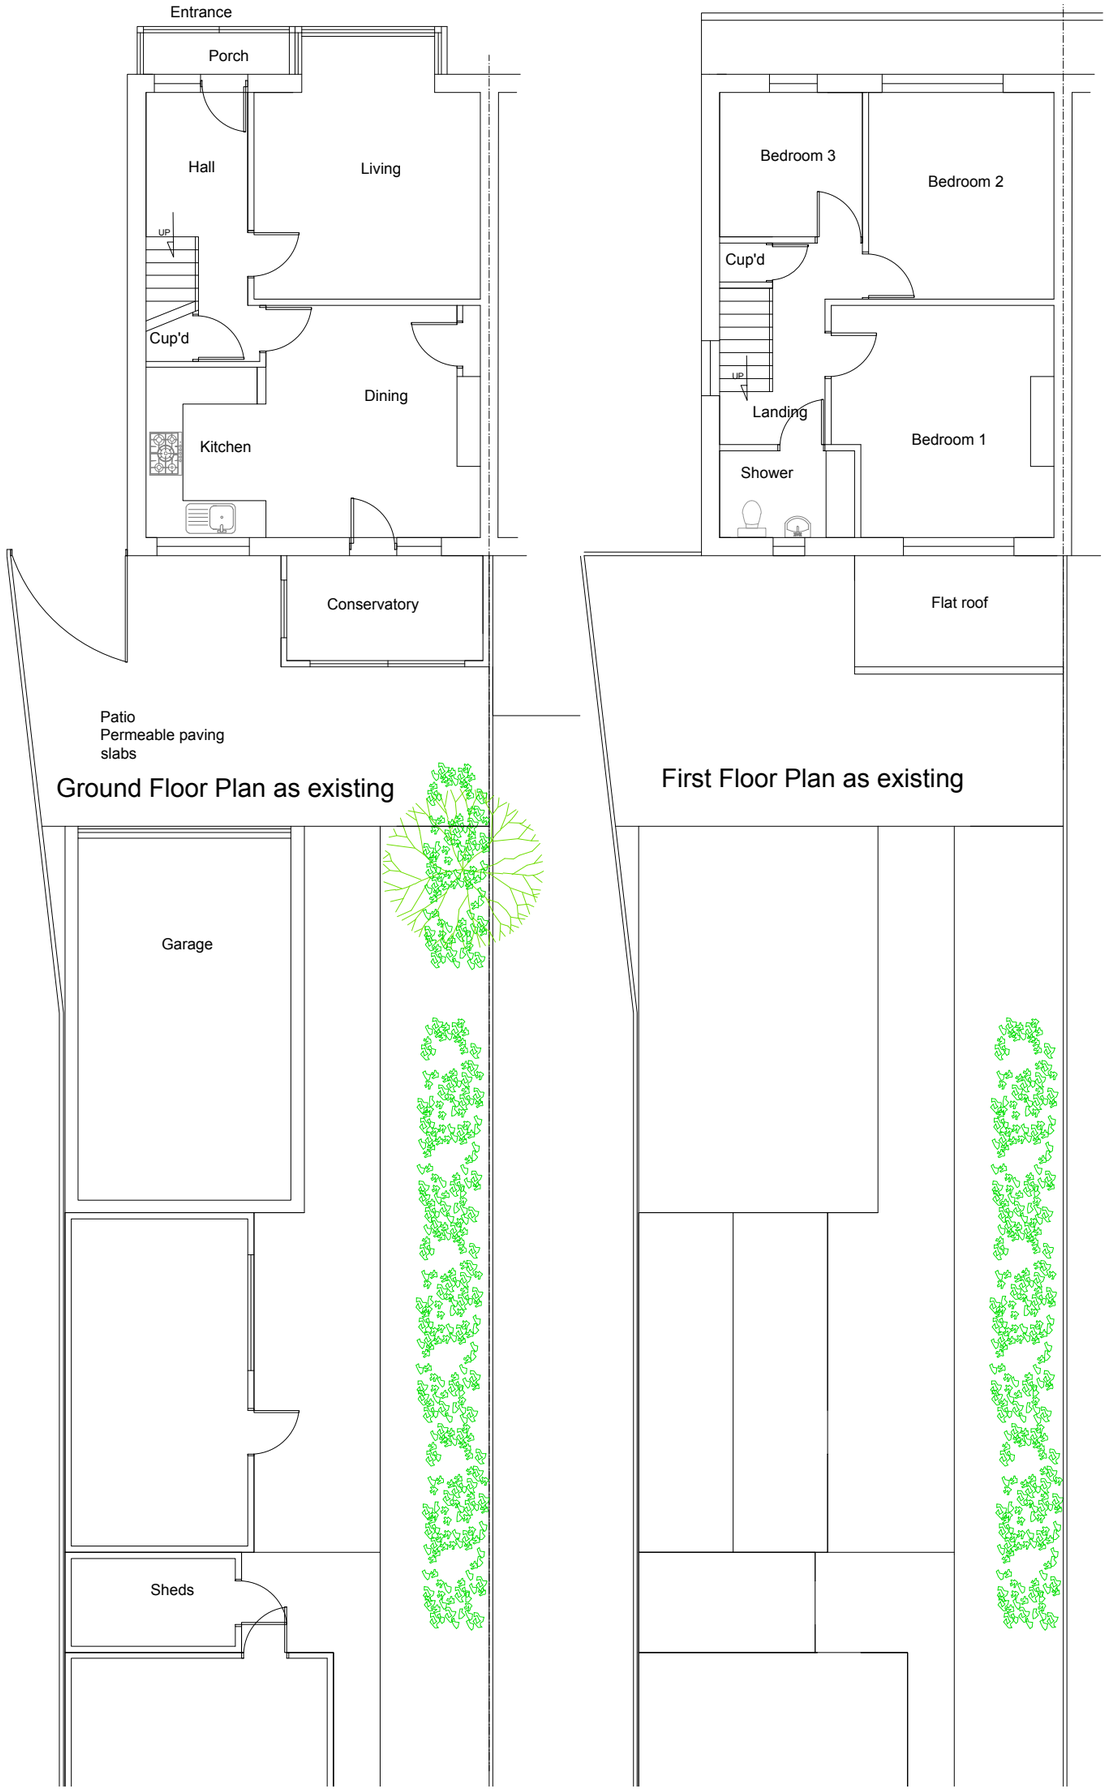



Ground Floor Plan as existing

First Floor Plan as existing

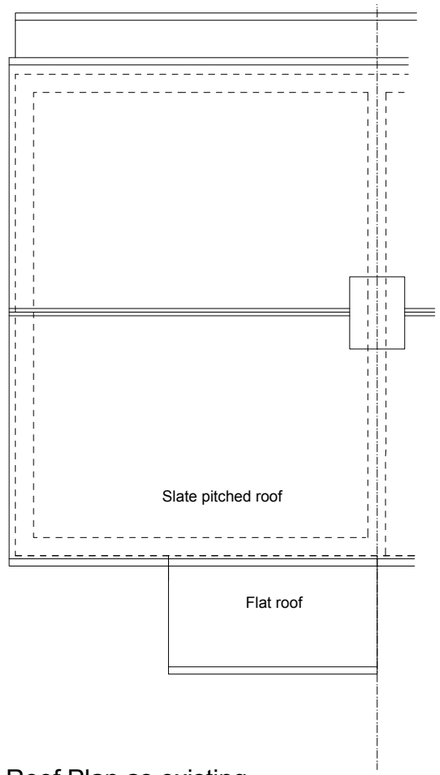

Roof Plan as existing

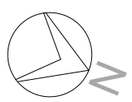

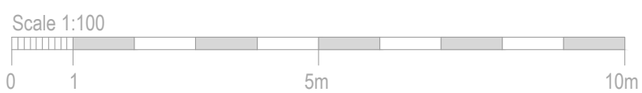

Wang Dao Architecture

Mocatta House
Trafalgar Square
Brighton, BN1 4DU
United Kingdom

T +44 (0)1273 443845
E info@wangdaoarch.com
W www.wangdaoarch.com

CLIENT
Mr Wong

This drawing is for Planning Permission purpose only.
All dimensions to be confirmed on site.

© This drawing is the sole copyright of Wang Dao Architecture Ltd.

Any discrepancies between this drawing & other information shall be reported to the Architect.
MODIFICATIONS to be made solely on ORIGINAL MAGNETIC MEDIA.

PROJECT
198 OLD SHOREHAM ROAD
SHOREHAM-BY-SEA
BN43 5TE

TITLE
Loft conversion
Plans as existing

STATUS
Planning

DATE
November 2023

SCALE @ A3
1:100

DRAWN BY
Edward

REVIEWED BY

DRAWING NUMBER
2326 PL 12

CTB file:
XREF'S:
LTscale:

REVISIONS:
REV: DATE: BY: RVW: