



14 EIRENE ROAD, WORTHING

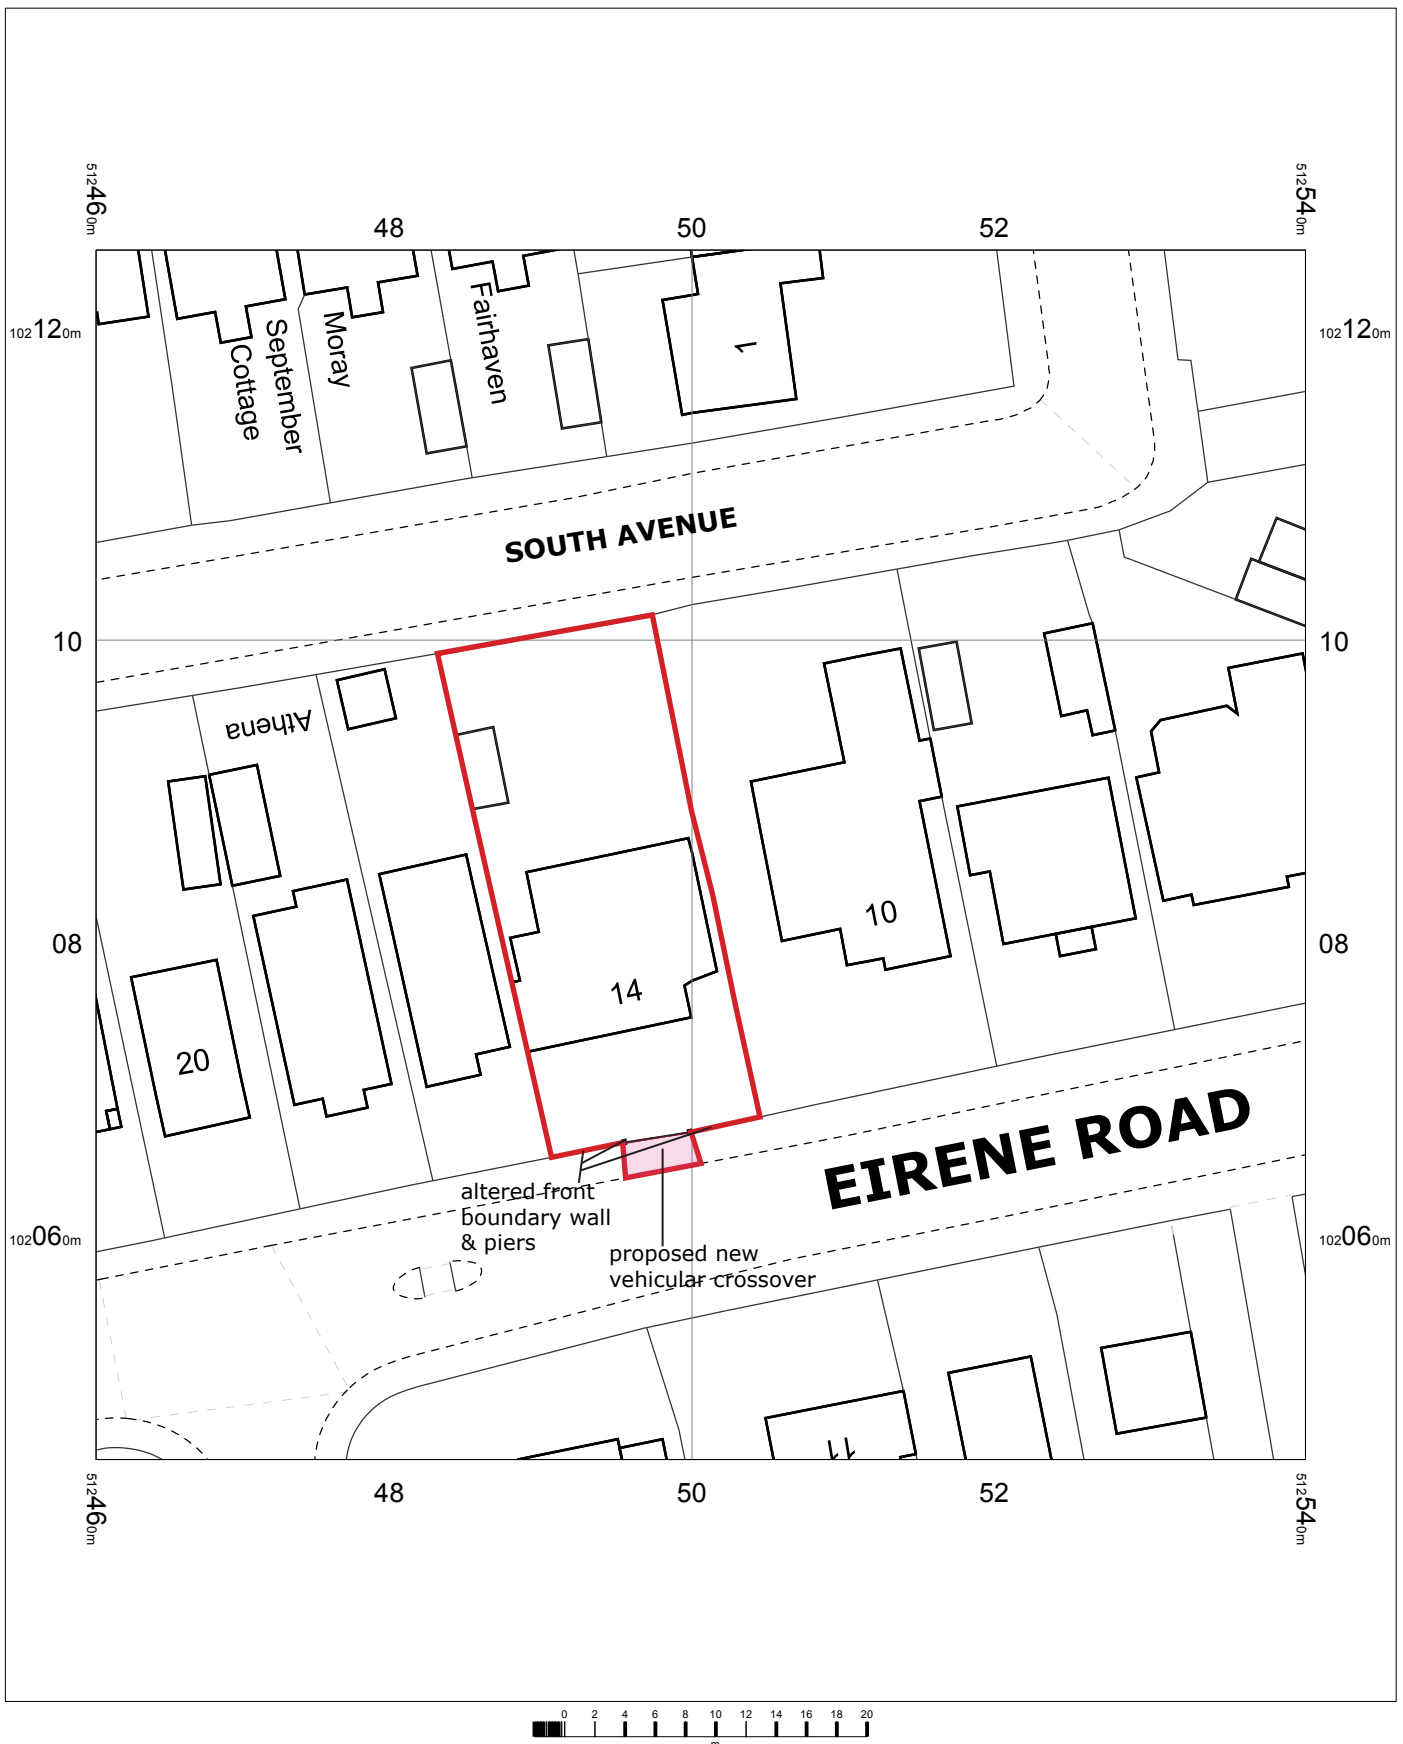

OS MasterMap 1250/2500/10000 scale
Monday, December 9, 2024, ID: CM-01198460
www.centremapslive.co.uk

1:500 scale print at A4, Centre: 512501 E, 102086 N

© Crown Copyright Ordnance Survey. Licence no.
AC0000849896

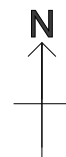

Wayne Gander MCIAT
Chartered Architectural Technologist
98 Durrington Lane, Worthing,
West Sussex BN13 2RQ
M. 07808 887896
E waynegander08@gmail.com

